STATE OF ILLINOIS
DEPARTMENT OF TRANSPORTATION

ROUTE NO.	SECTION	COUNTY	TOTAL SHEETS	SHEET NO.
F.A.I. 94	2006-043 RS	COOK	135	126
FED. ROAD DIST. NO. 7		ILLINOIS	FED. AID PROJECT-	

Contract # 62747

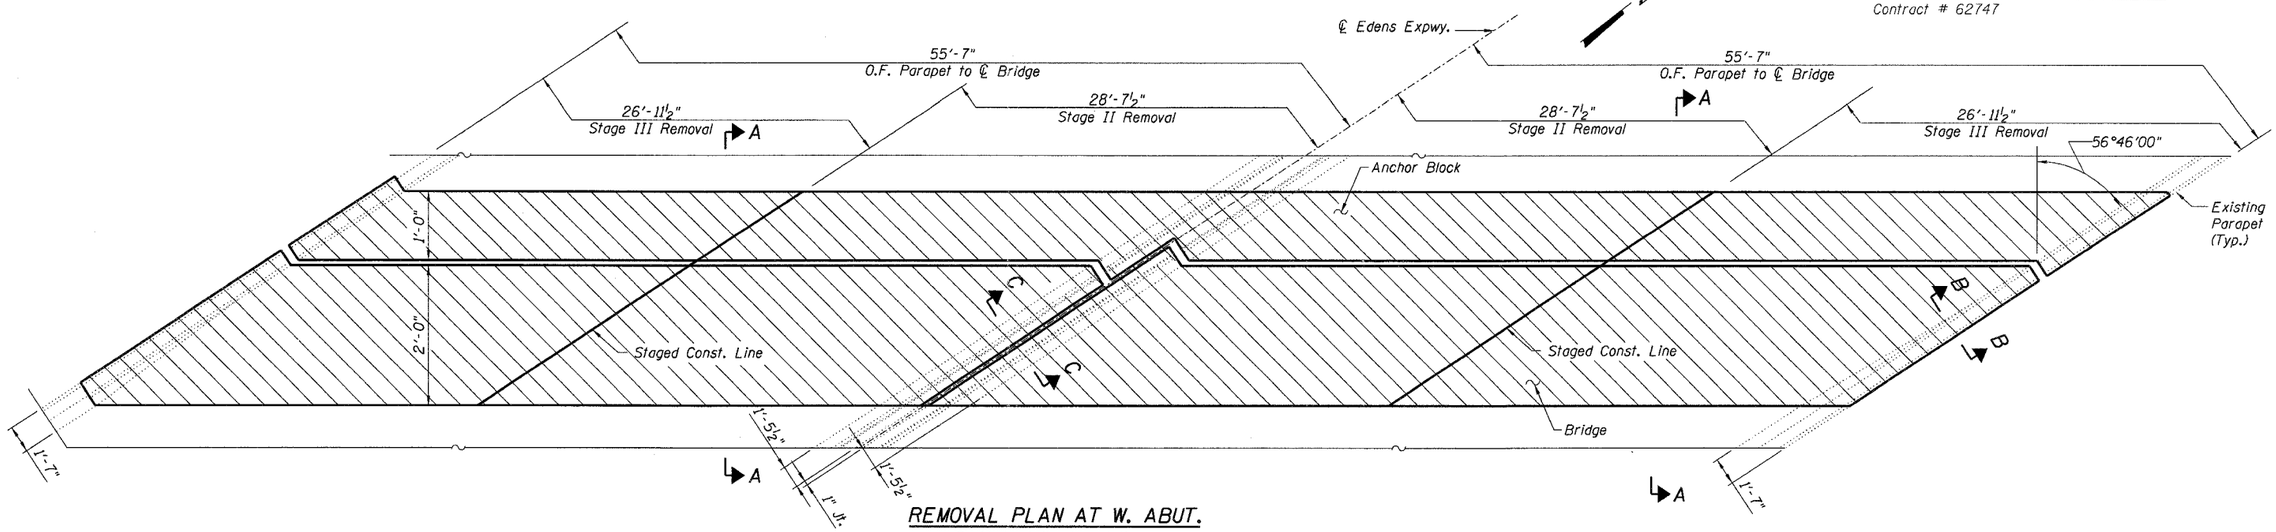

REMOVAL PLAN AT W. ABUT.

E. Abut. similar by rotation

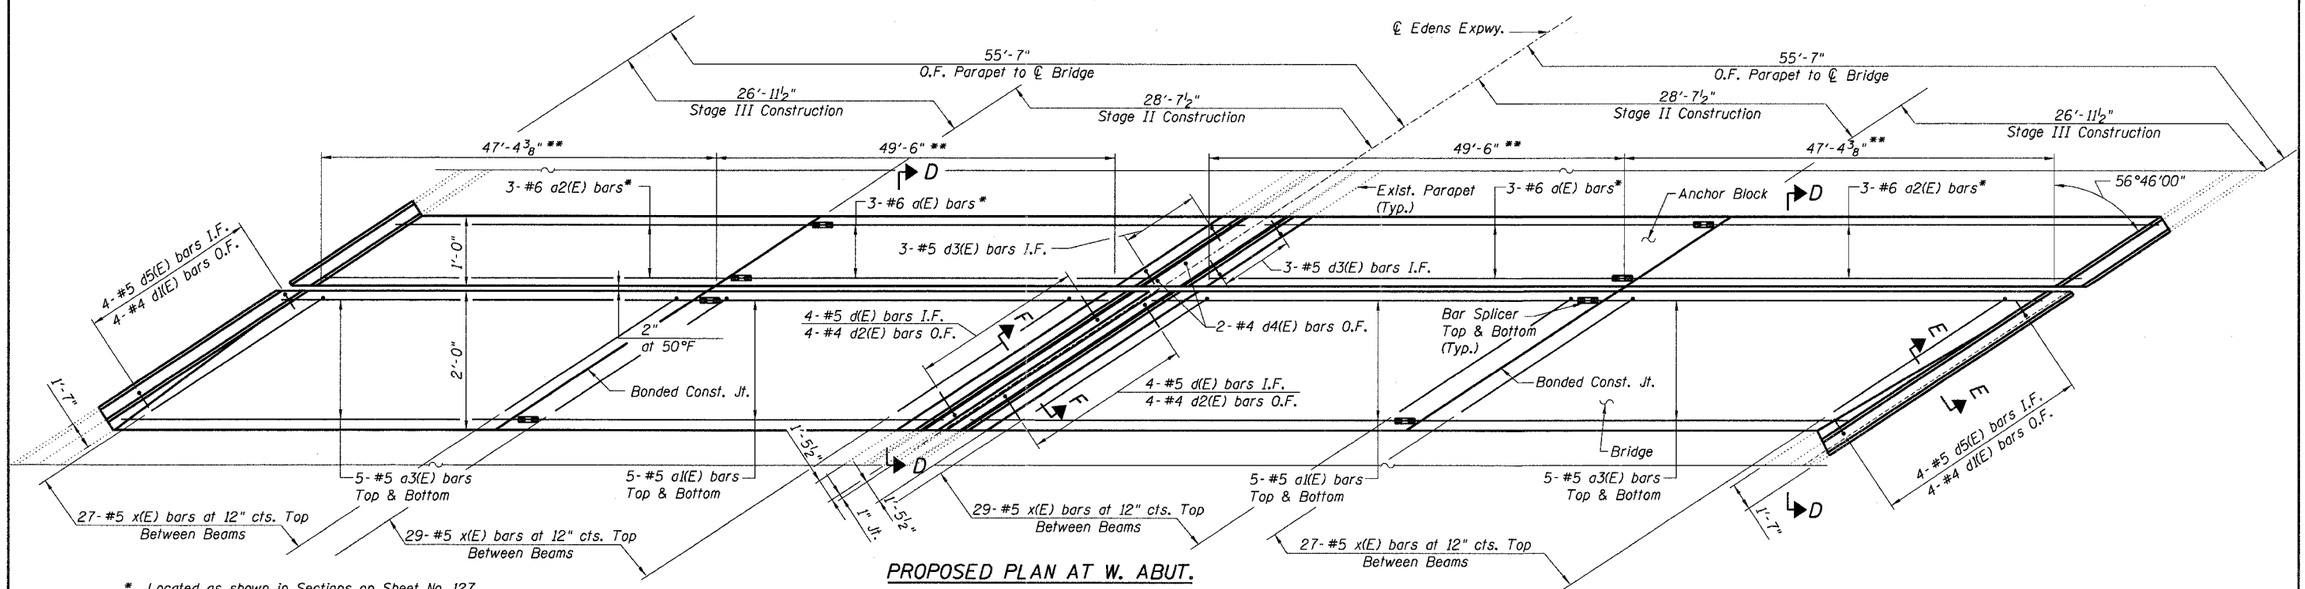

PROPOSED PLAN AT W. ABUT.

E. Abut. similar by rotation

* Located as shown in Sections on Sheet No. 127
** Measured along face of backwall.

NOTES

1. All Reinforcement Bars are to be spaced evenly unless otherwise noted.
2. Work this sheet with Sheet No. 127
3. Reinforcement bars designated (E) shall be epoxy coated.
4. O.F. denotes Outside Face; I.F. denotes Inside Face.
5. Dimensions are based on a Rolled Rail Strip Seal Joint. If the Contractor elects to use the Welded Rail Strip Seal Joint, deck dimensions may require adjustments to satisfy the details on Sheet No. 130
6. For Bill of Material and bar details see Sheet Nos. 128 and 129
7. Stage I does not include any bridge work.
8. See Sheet No. 128 for additional abutment backwall demolition and reconstruction.

LEGEND

Concrete Removal

DESIGNED -	JSD
CHECKED -	AMK
DRAWN -	JSD
CHECKED -	AMK

LOCHNER
H.W. LOCHNER, INC., CHICAGO, ILLINOIS

EXPANSION JOINT REMOVAL & REPLACEMENT PLAN
F.A.I. 94/ (EDENS EXPRESSWAY) OVER CICERO AVE.
COOK COUNTY
STATION 29+14.49
STRUCTURE NO. 016-0108

I:\2298\struct\dgn\0108EXP00.dgn