CONTRACT NO. 68469

F.A.P. RTE.	SECTION	COUNTY	TOTAL SHEETS	SHEET NO.
317	(46-1)RS-7	PEORIA	62	19
STA.	TO STA.			
FED. ROAD DIST. NO.	ILLINOIS	FED. AID PROJECT		

BEGIN CONSTRUCTION
STA. 77+45

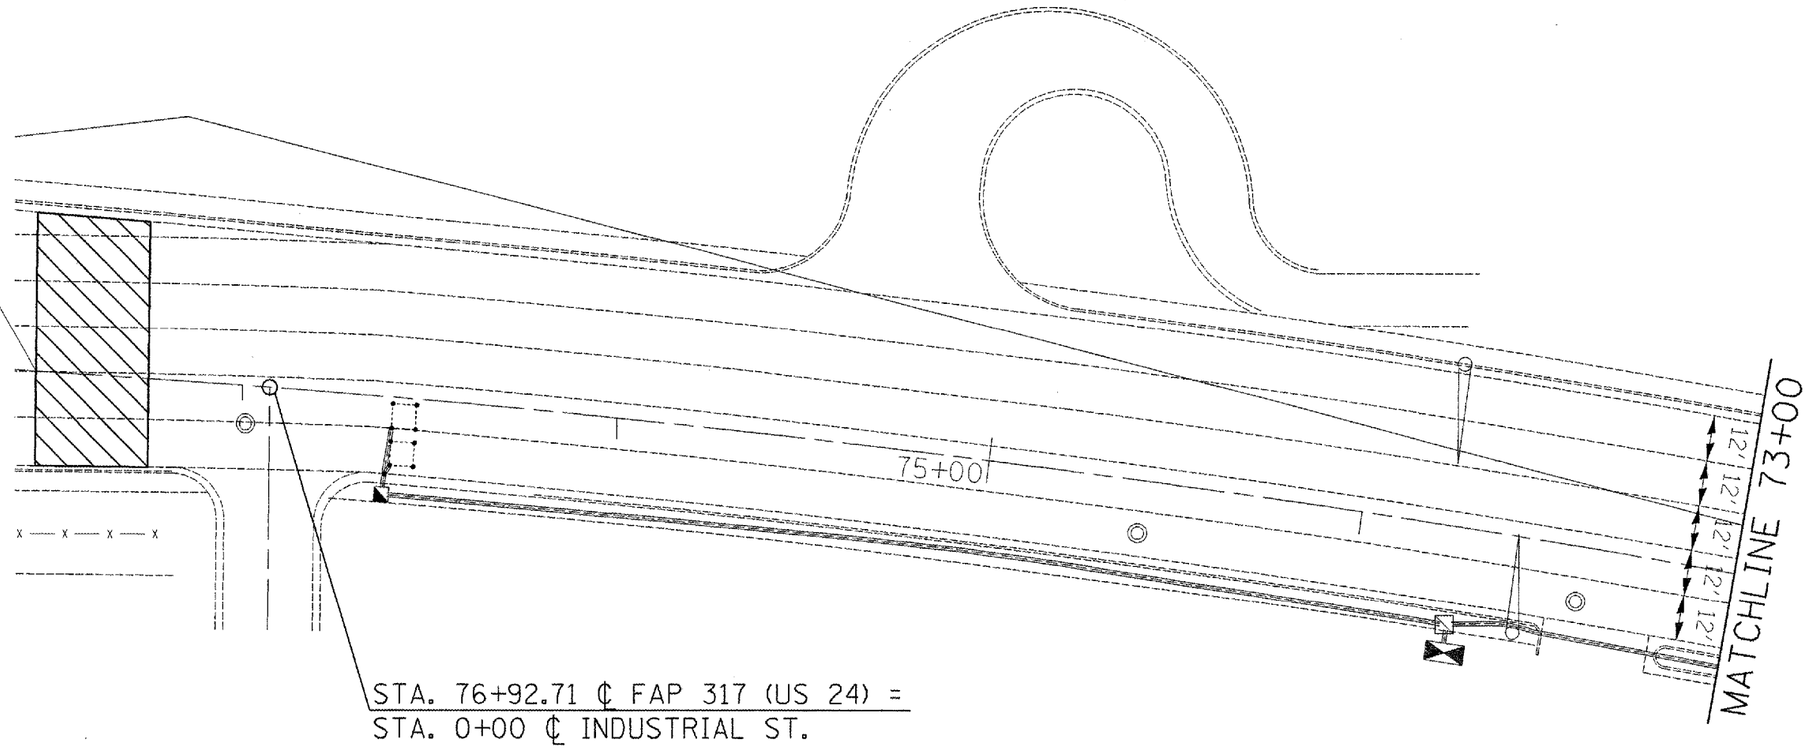

STA. 76+92.71 ℄ FAP 317 (US 24) =
STA. 0+00 ℄ INDUSTRIAL ST.

REMOVAL LEGEND

BUTT JOINT

CCC&G

0' 20' 40'
SCALE

REVISIONS NAME	DATE

ILLINOIS DEPARTMENT OF TRANSPORTATION

EXISTING PLAN SHEETS B.O.P. - 73+00

SCALE: VERT. HORIZ.
DATE
DRAWN BY
CHECKED BY

PLOT DATE = 5/3/2007
FILE NAME = c:\projects\us24bar\plansheets.dgn
PLOT SCALE = 48.0000 ' / IN.
USER NAME = conoverPJ