CONTRACT NO. 68469

F.A.P. RTE.	SECTION	COUNTY	TOTAL SHEETS	SHEET NO.
317	(46-1)RS-7	PEORIA	62	52
STA.		TO STA.		
FED. ROAD DIST. NO.	ILLINOIS	FED. AID PROJECT		

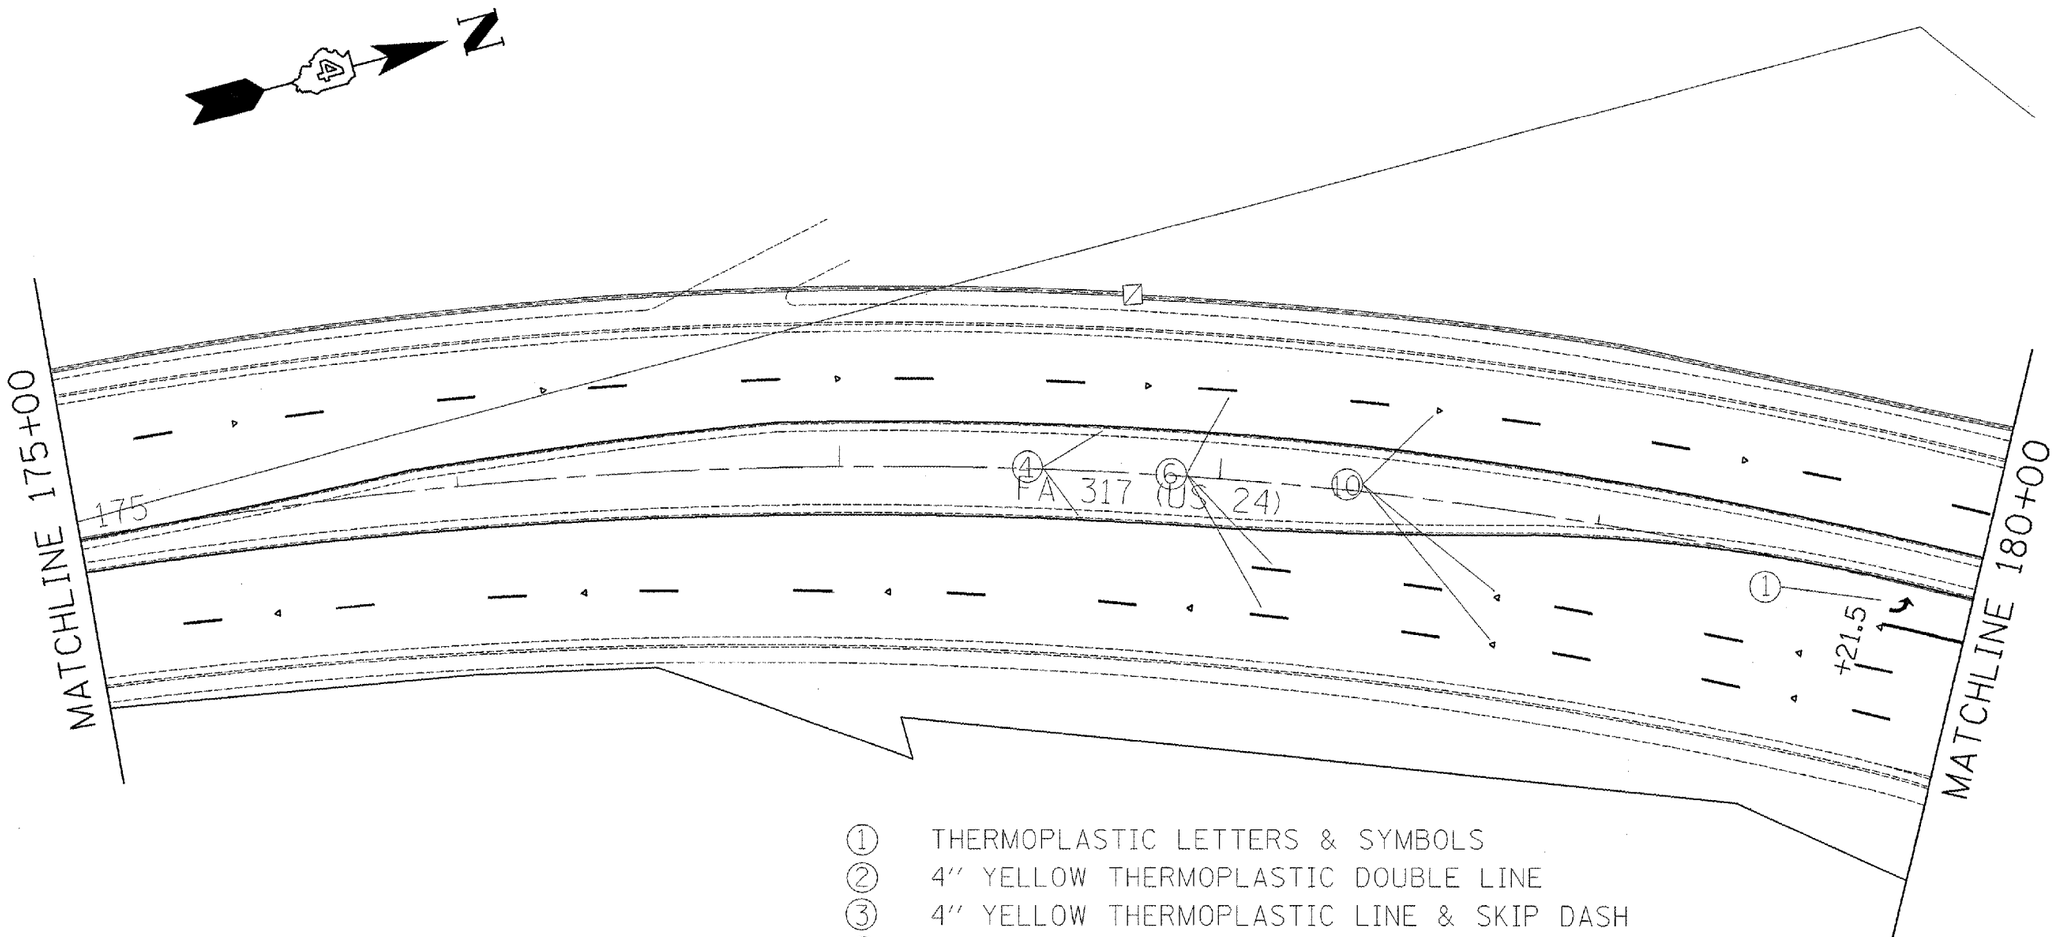

1. THERMOPLASTIC LETTERS & SYMBOLS
2. 4" YELLOW THERMOPLASTIC DOUBLE LINE
3. 4" YELLOW THERMOPLASTIC LINE & SKIP DASH
4. 4" YELLOW THERMOPLASTIC LINE
5. 4" WHITE THERMOPLASTIC LINE
6. 6" WHITE PREFORMED PLASTIC SKIP DASH
7. 8" WHITE THERMOPLASTIC LINE
8. 12" YELLOW THERMOPLASTIC DIAGONAL LINE
9. 24" WHITE STOP BAR
10. ONE-WAY CRYSTAL MARKER
11. ONE-WAY AMBER MARKER
12. TWO-WAY AMBER MARKER

0' 20' 40'
SCALE

REVISIONS NAME	DATE

ILLINOIS DEPARTMENT OF TRANSPORTATION

STRIPING

STA 175+00 - 180+00

SCALE: VERT. HORIZ.

DATE

DRAWN BY

CHECKED BY

PLOT DATE = 5/7/2007
FILE NAME = c:\pr0_pcss\us24bar-k\plansheets.dgn
PLOT SCALE = 48.0000 ' / IN.
USER NAME = clarkwer-pj