| F.A.P. RTE. | SECTION | COUNTY | TOTAL SHEETS | SHEET NO. |
|---|---|---|---|---|
| 67 | (107Z)RS-8 | SANGAMON | 80 | 37 |
| STA. | | TO STA. | | |
| FED. ROAD DIST. NO. | ILLINOIS | FED. AID PROJECT | | |

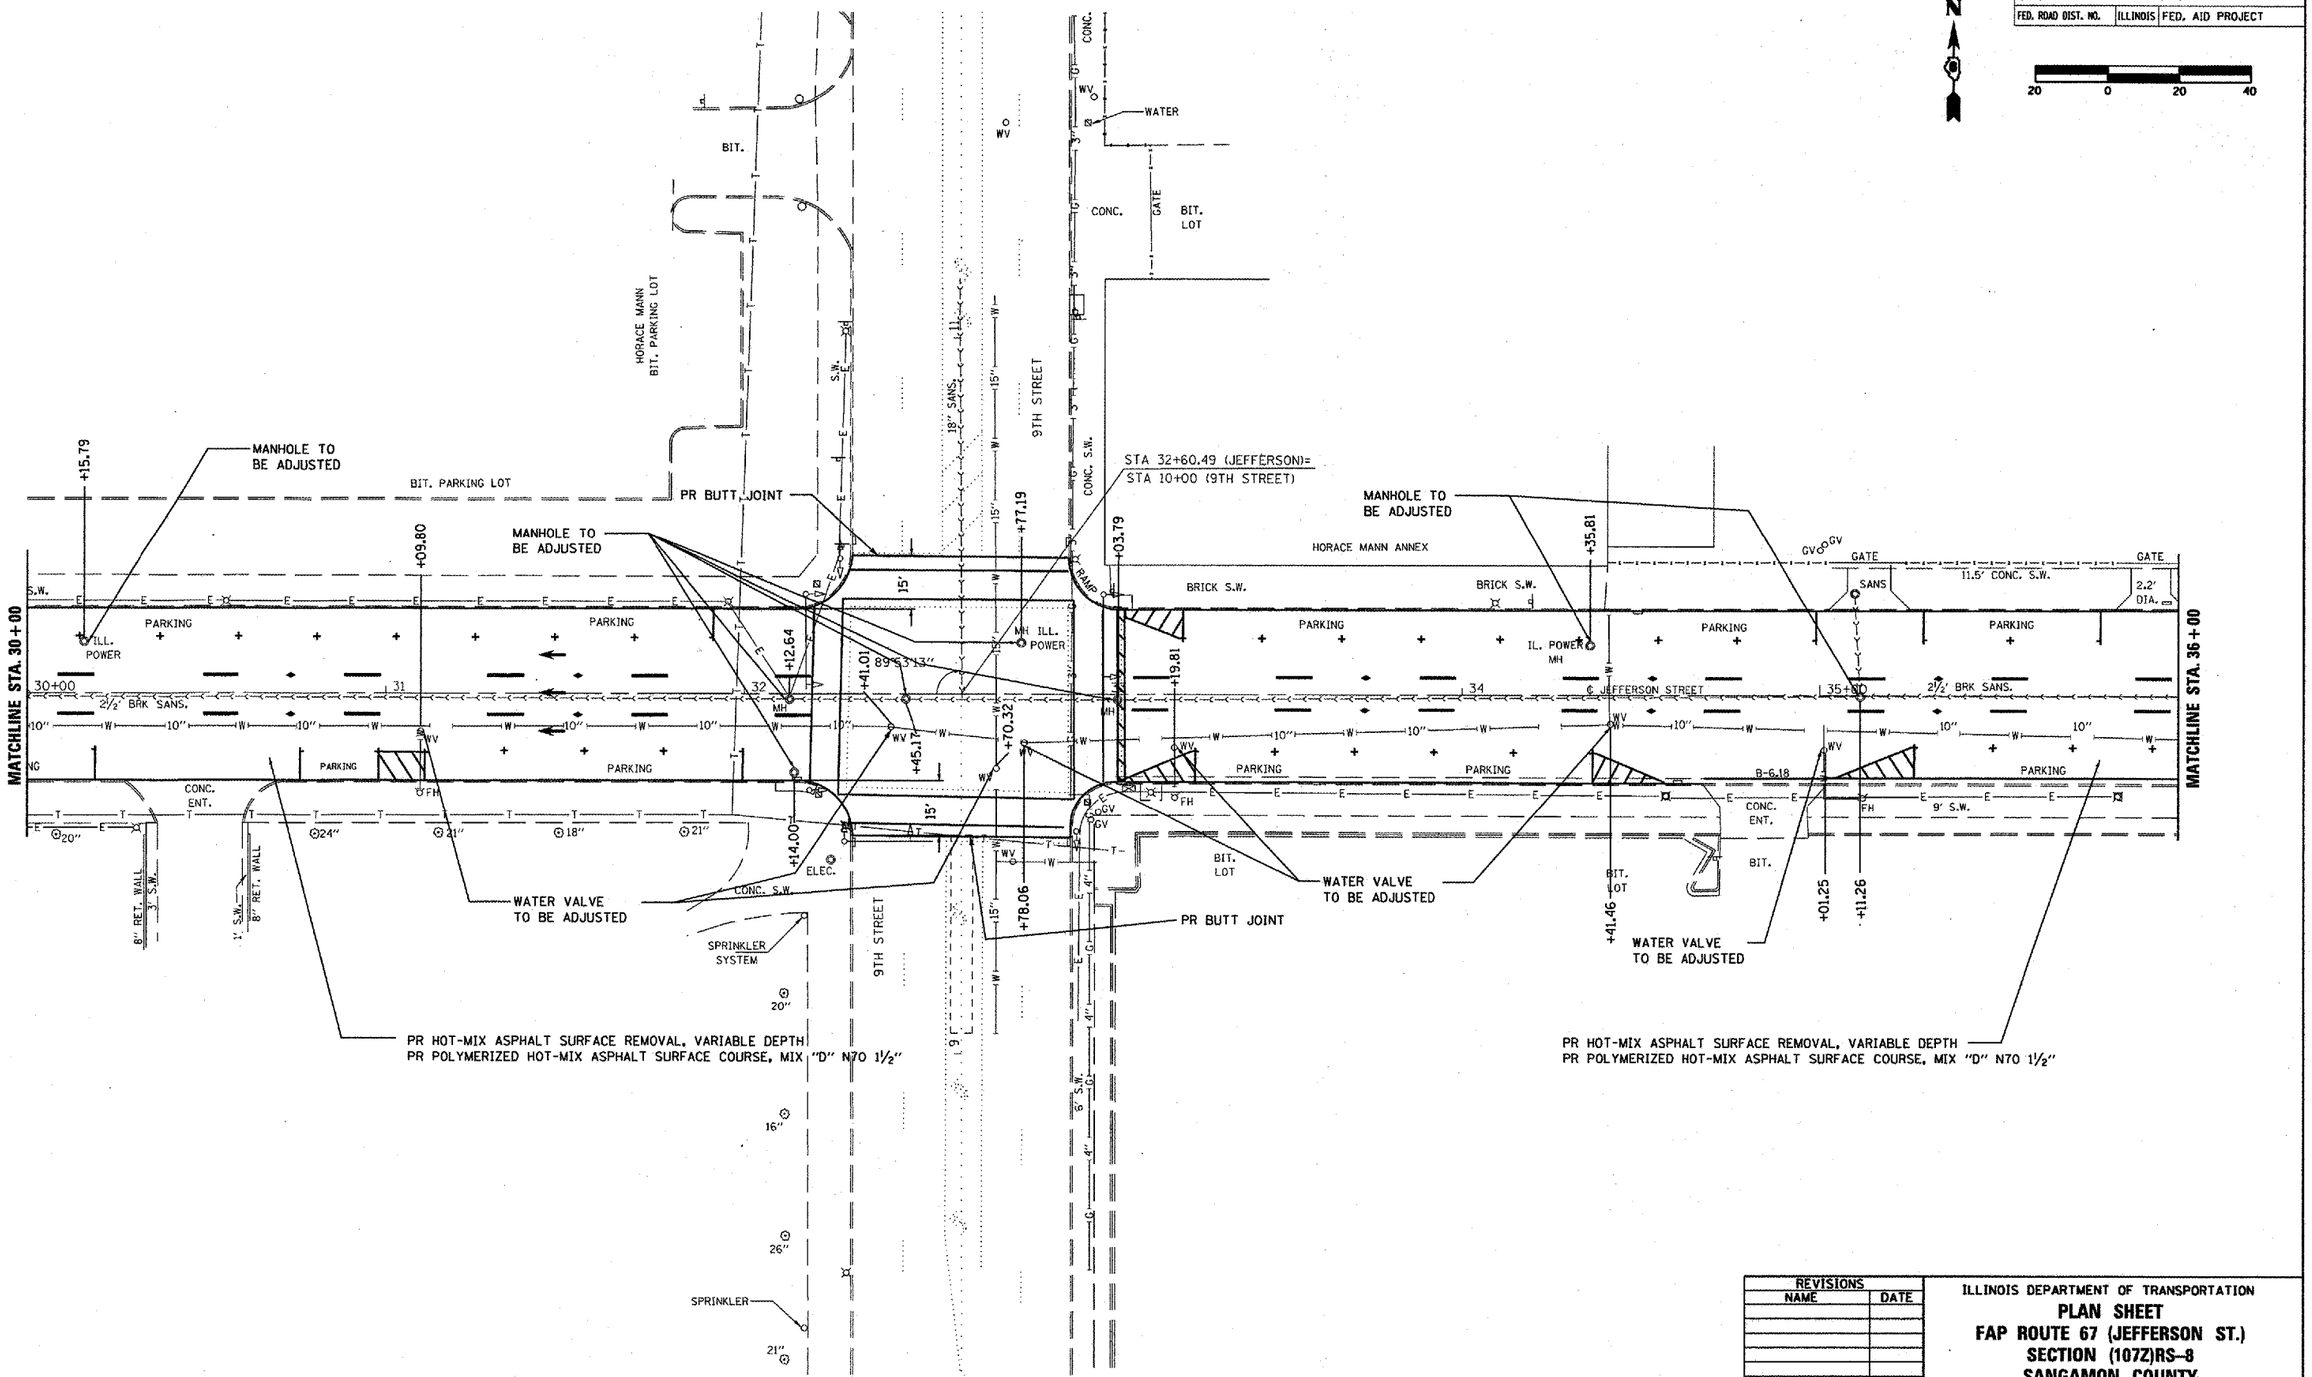


| REVISIONS | |
|---|---|
| NAME | DATE |
| | |
| | |
| | |
| | |
| | |
| | |
| | |
| | |
| | |

ILLINOIS DEPARTMENT OF TRANSPORTATION

**PLAN SHEET**

**FAP ROUTE 67 (JEFFERSON ST.)**

**SECTION (107Z)RS-8**

**SANGAMON COUNTY**

**SHEET 6 OF 7**

SCALE: VERT. HORIZ.

DATE

DRAWN BY

CHECKED BY

$SUB$