CONTRACT NO. 74003

F.A.P RTE.	SECTION	COUNTY	TOTAL SHEETS	SHEET NO.
332	1018-1	WABASH	34	9
STA. 143+00.00	TO STA.146+00.00			
FED. ROAD DIST. NO.	ILLINOIS	FED. AID PROJECT		

PLAN

SURVEYED	BY:	DATE:
SURVEY NOTE BOOK		
ALIGNMENT CHECKED		
BENCH MARKS CHECKED		
CADD FILE NAME		

PROFILE

DRAWN	BY:	DATE:
CHECKED		
QUANTITIES CHECKED		
NOTE BOOK		
STRUCTURE INSTATNE DWGD		

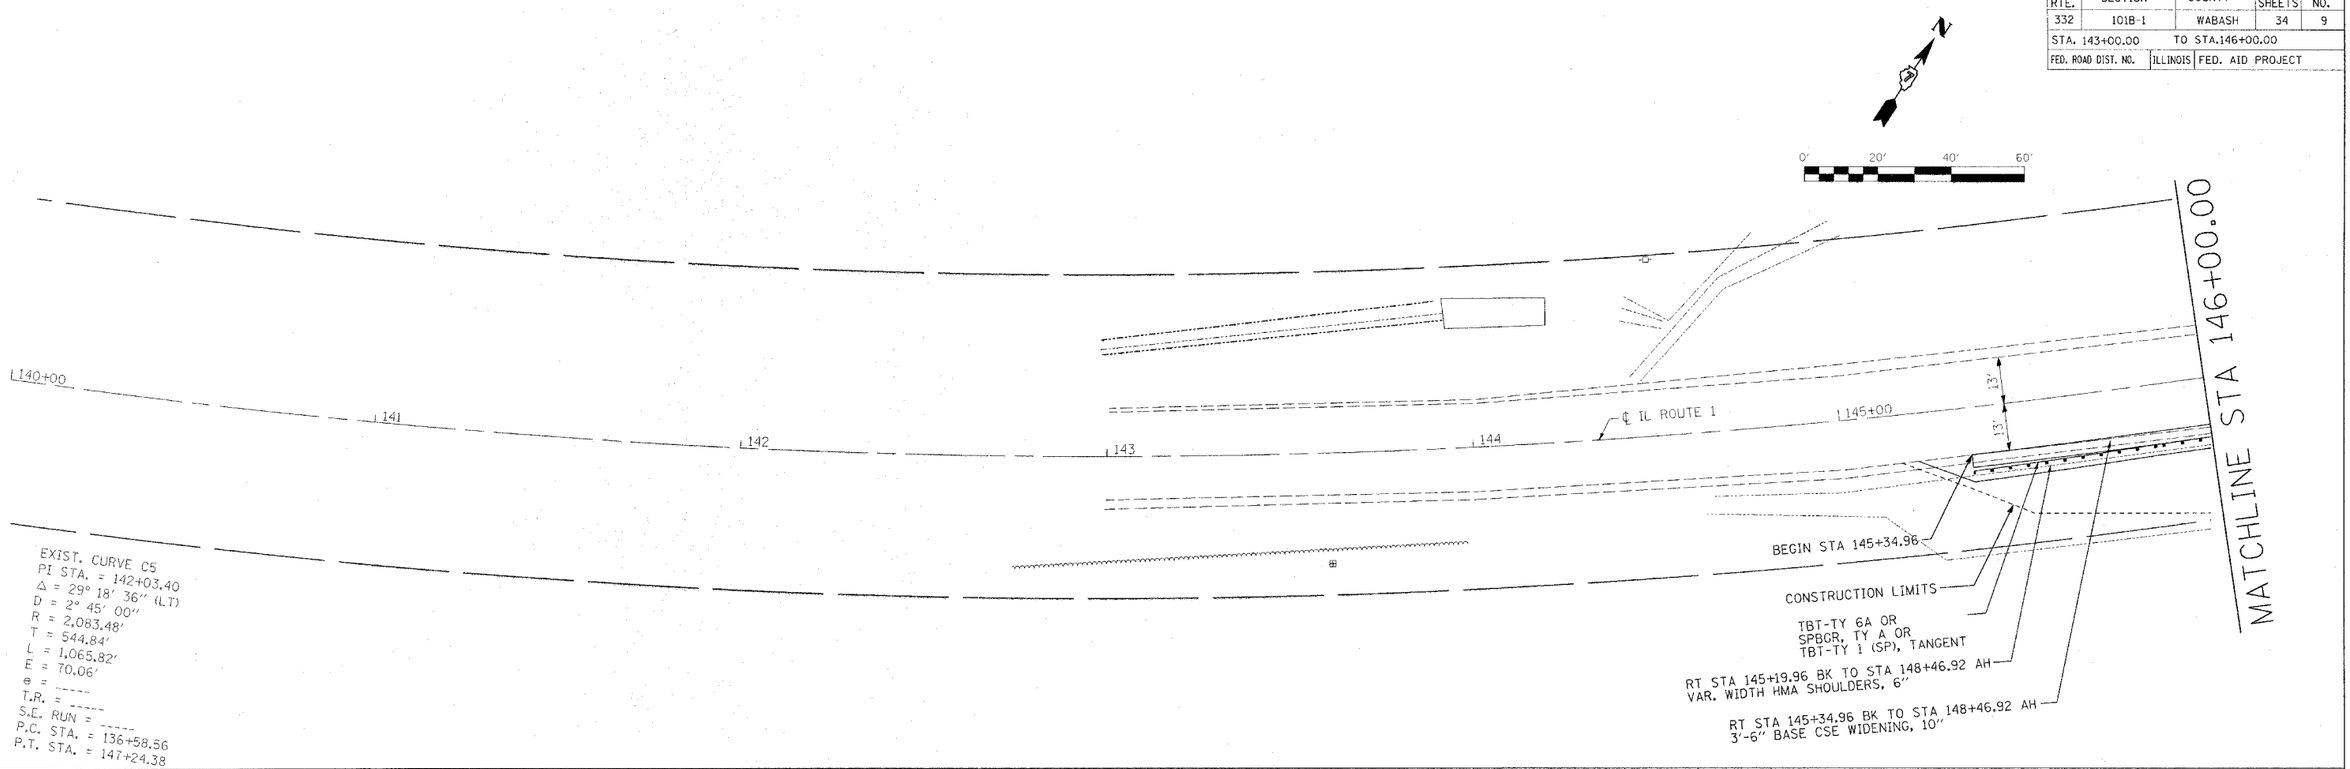

Plot Date: 6/21/2007
PLOT TIME: 9:54:57 2007
FILE NAME: R:\IN\Wabash\Civil\Duncansboro\Bonpas-Construction Plan\11.planprofile.dgn
DGN FILE: R:\IN\Wabash\Civil\Duncansboro\Bonpas-Construction Plan\Plan-profile.dgn
USER NAME: kelvlendenpark

SN 093-0005 (BONPAS CREEK) PLAN & PROFILE