CONTRACT NO. 7404

F.A.P. RTE.	SECTION	COUNTY	TOTAL SHEETS	SHEET NO.
328	(8BR-1)B-1	WAYNE	39	34

STA. 719+50.00 TO STA. 720+00.00

FED. ROAD DIST. NO. | ILLINOIS | FED. AID PROJECT

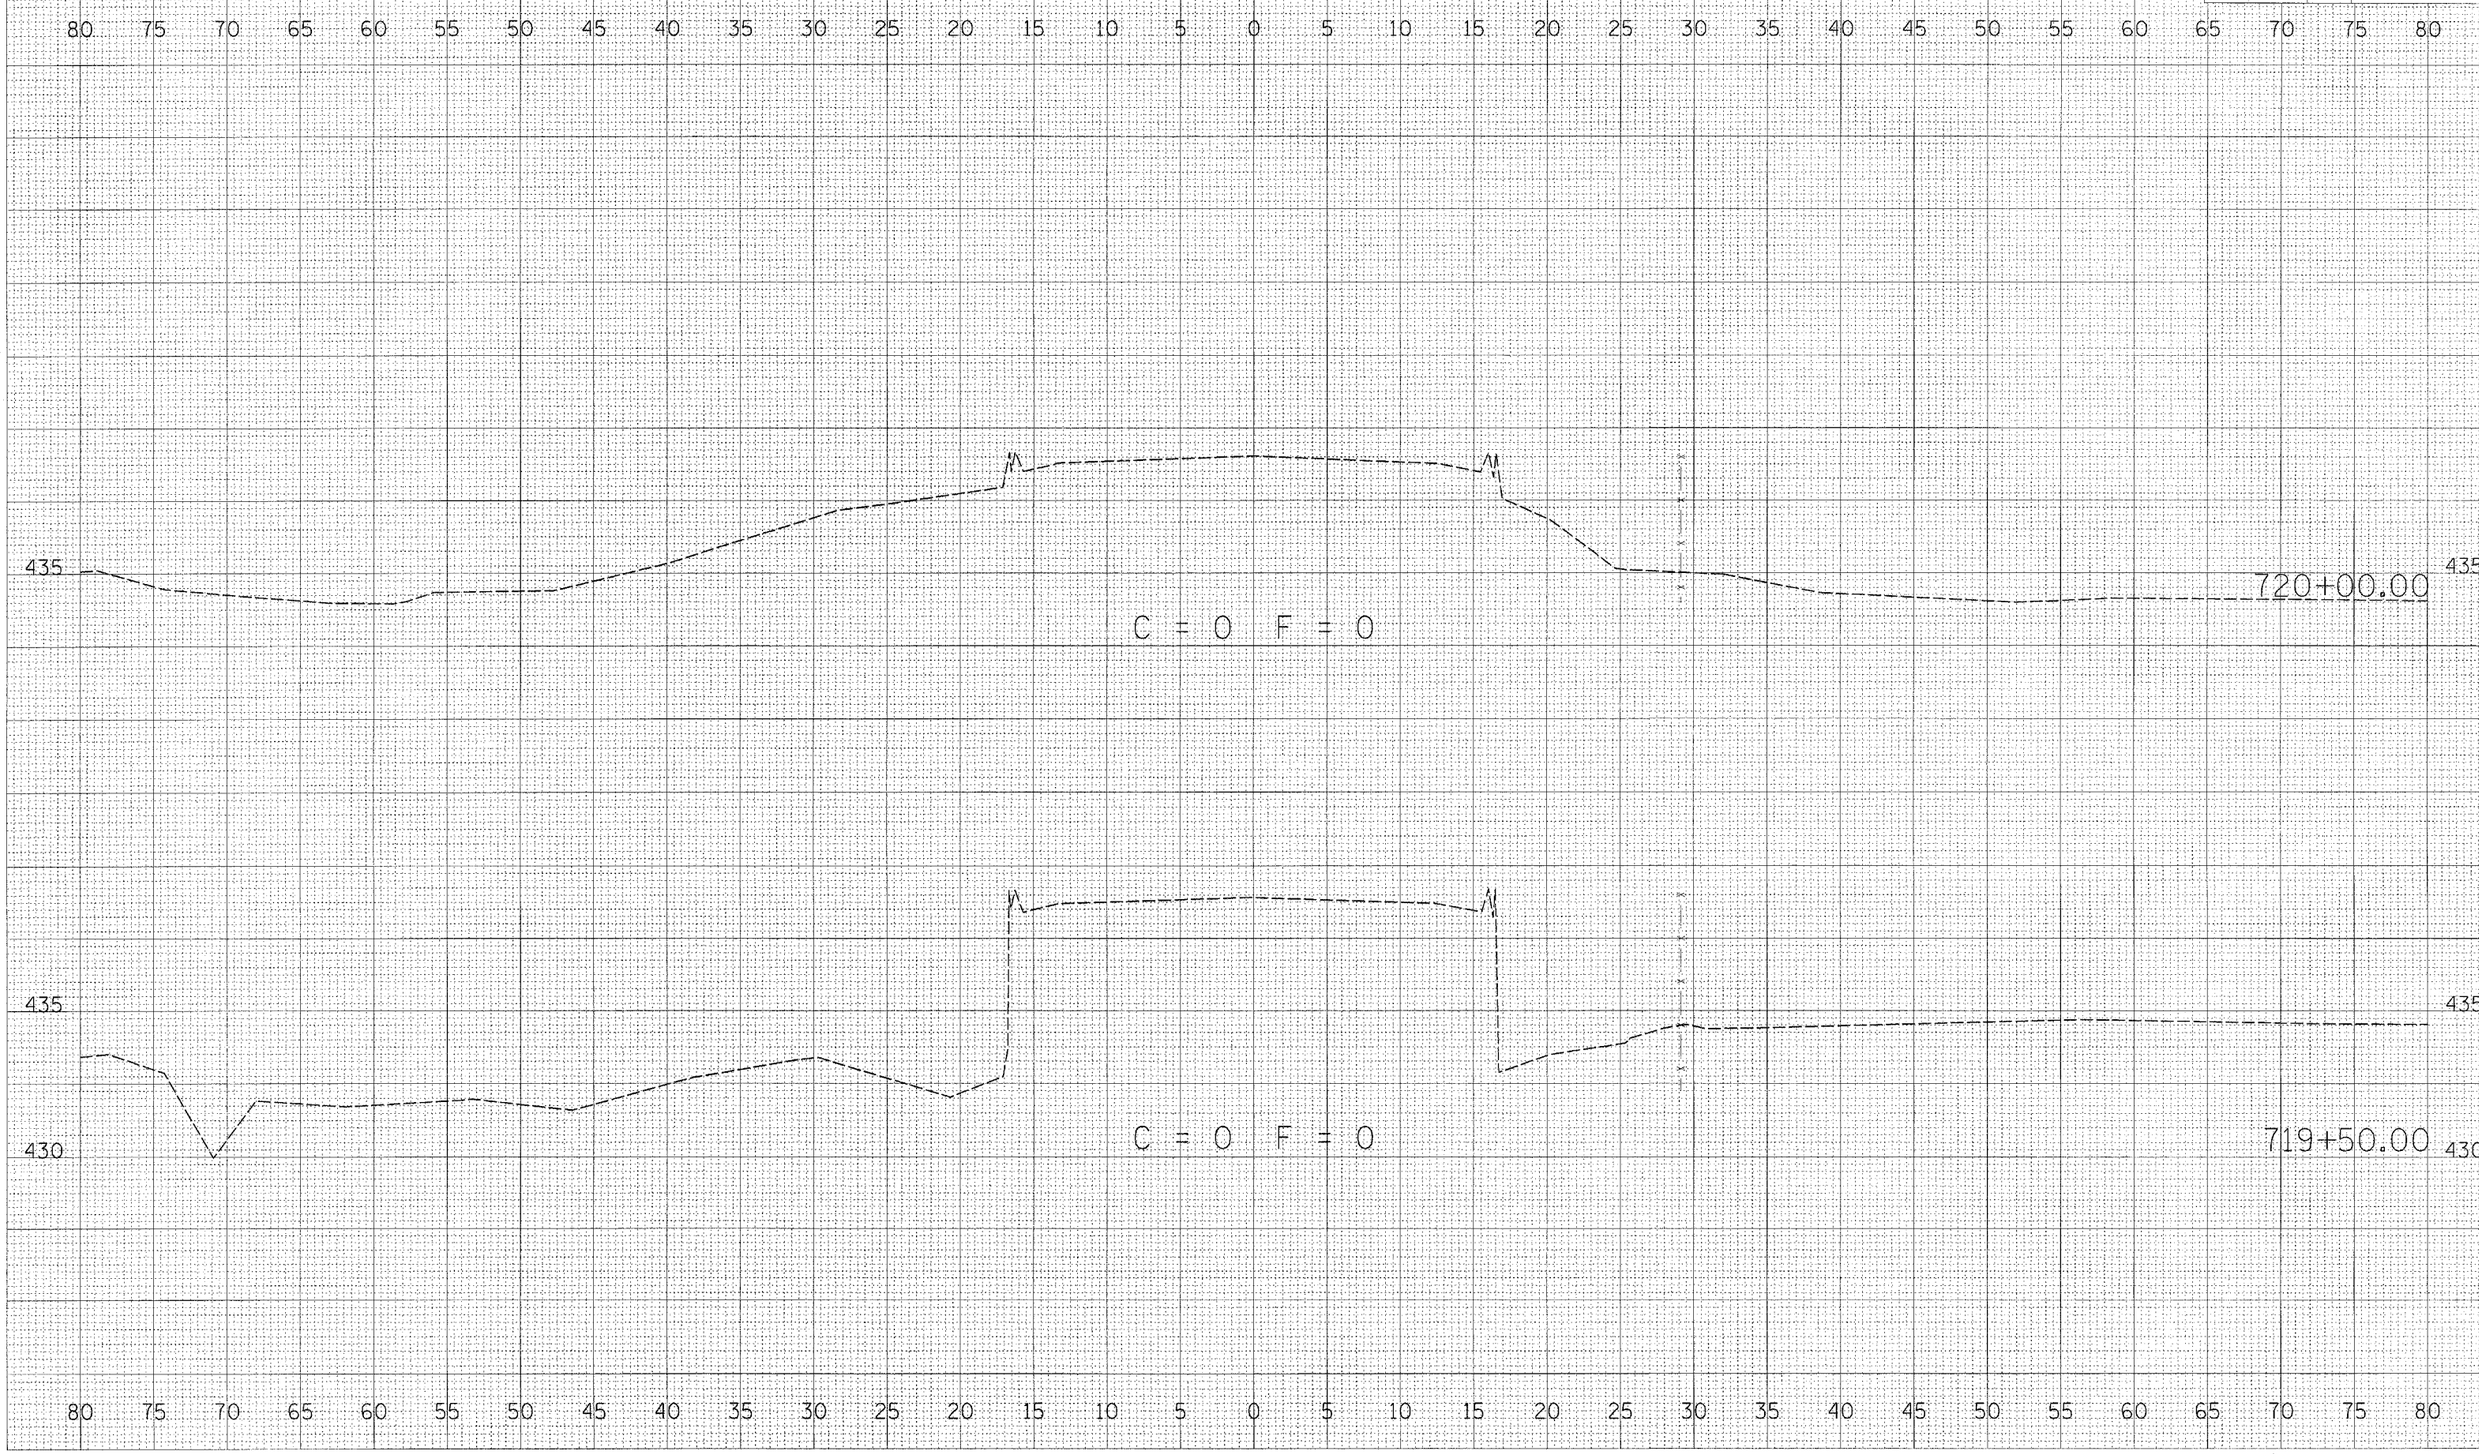

FINAL SURVEY | NOTE BOOK NO. | SURVEYED | PLOTTED | TEMPLATE | AREAS | AREAS CHECKED | BY | DATE

ORIGINAL SURVEY | NO. | SURVEYED | PLOTTED | Plan 9_096-0020_XSections.dgn | AREAS | AREAS CHECKED | BY | DATE

PLOT DATE = 6/21/2007
FILE NAME = i:\06055\Cad\Downscope\Endsley-Construction
PLOT SCALE = 5.000 ' / IN.
USER NAME = koldendorph

FAP ROUTE 328 (US 45) SN# 096-0020 CROSS SECTION SHEET