CONTRACT NO. 76136

F.A.U RTE.	SECTION	COUNTY	TOTAL SHEETS	SHEET NO.
9079	65BR	MADISON	46	12
STA. 389+50		TO STA.395+50		
FED. ROAD DIST. NO.	ILLINOIS	FED. AID PROJECT		

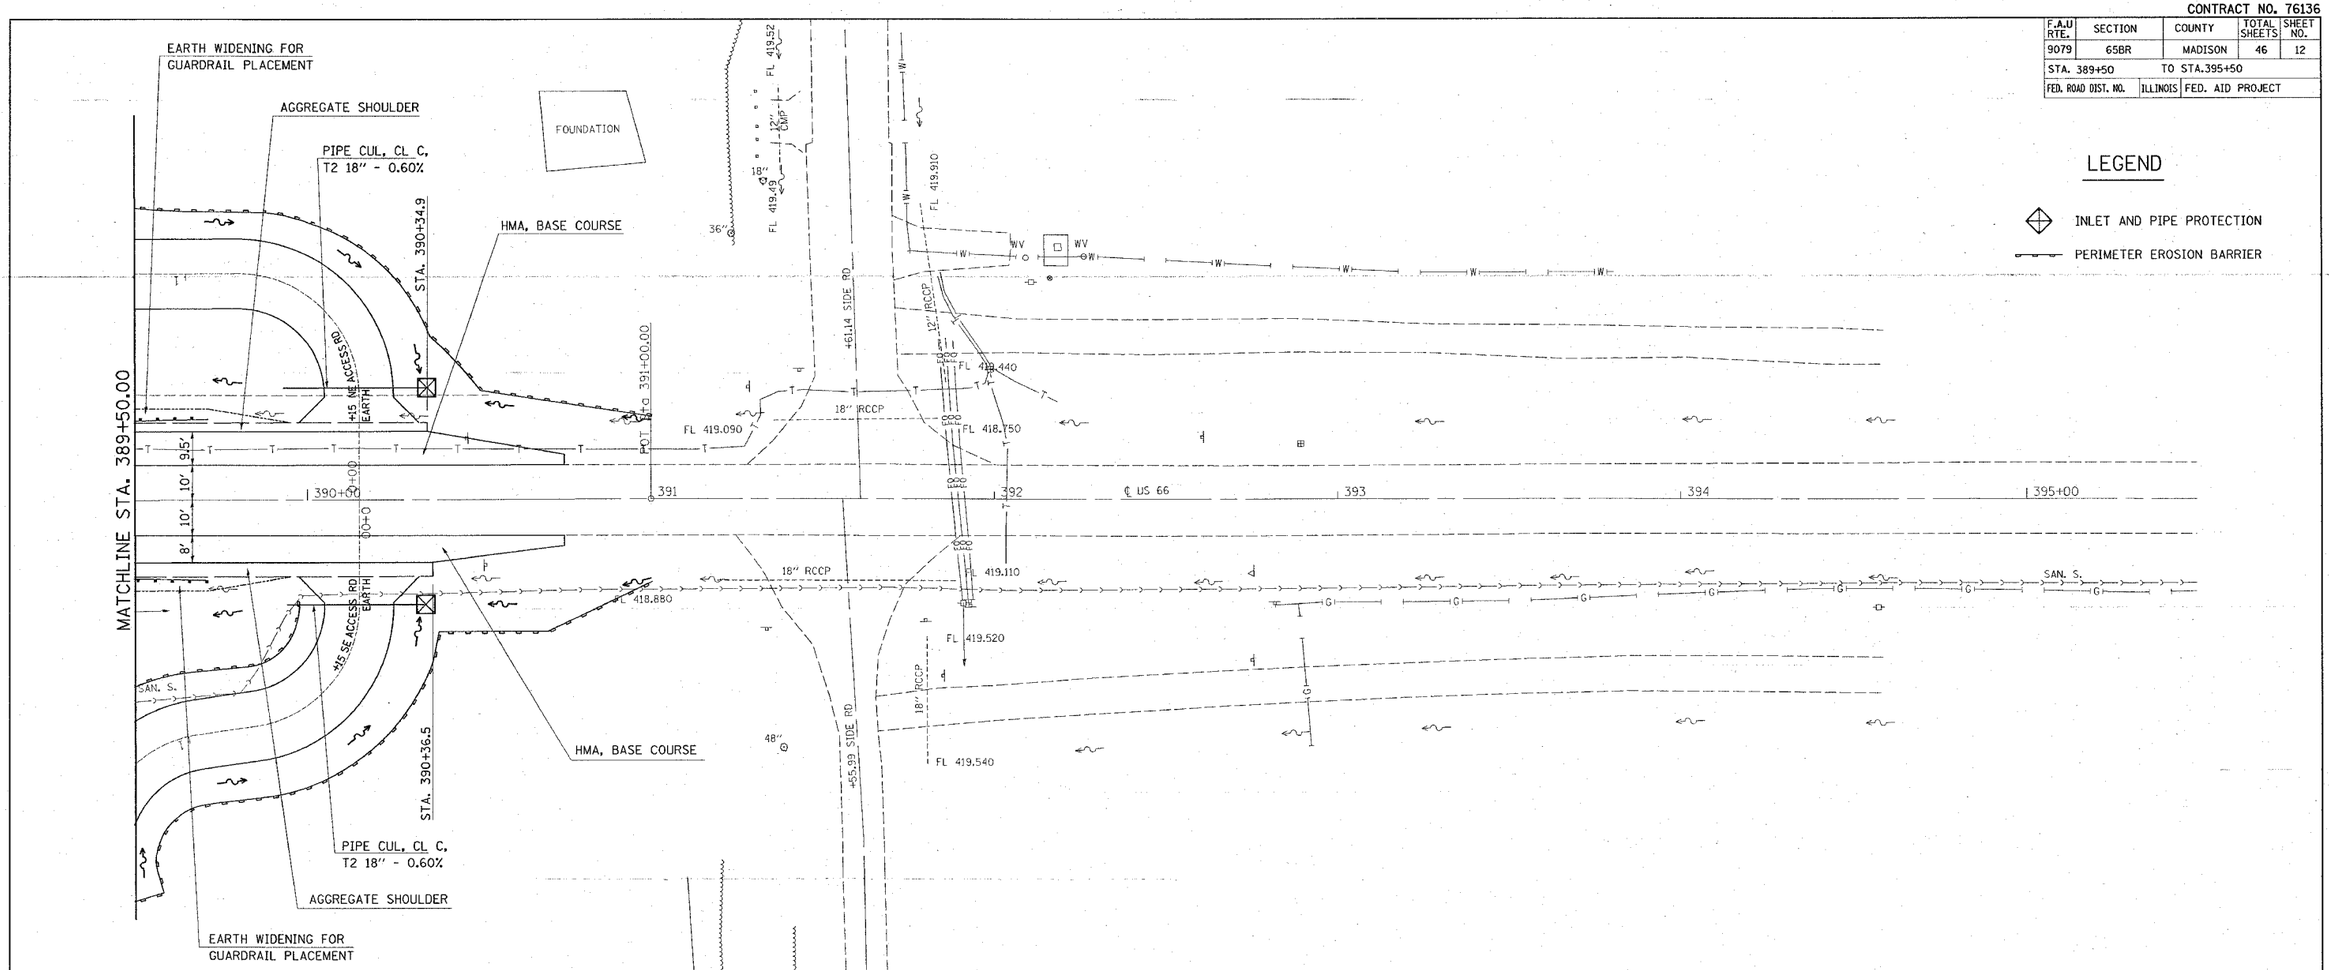

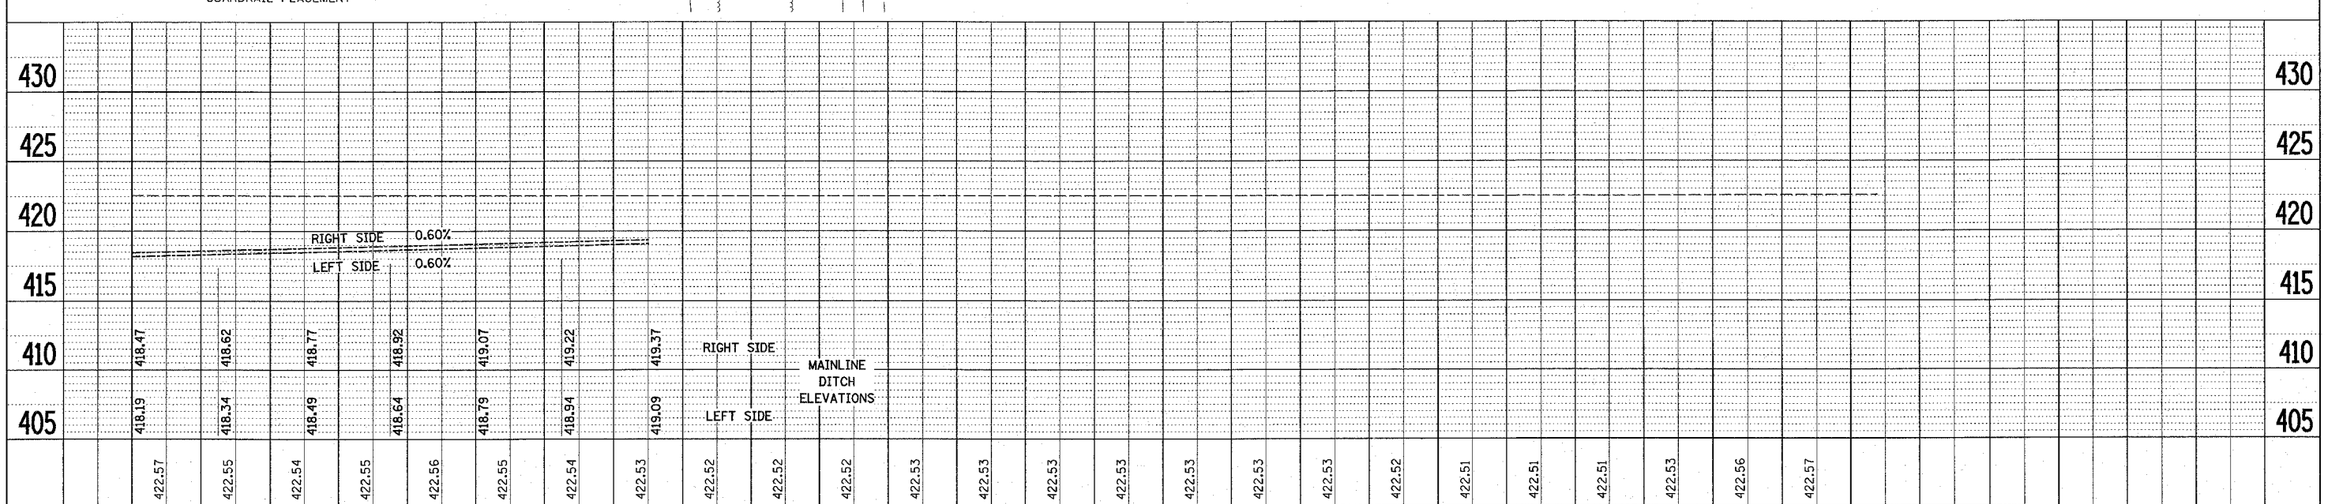

Chain of Rocks Plan/Profile – 20 Scale

PLAN: SURVEYED / PLOTTED / ALIGNMENT CHECKED / RT. OF WAY CHECKED / CADD FILE NAME — NOTE BOOK NO. — BY — DATE

PROFILE: SURVEYED / PLOTTED / GRADES CHECKED / B.M. NOTED / STRUCTURE NOTATIONS CHKD — NOTE BOOK NO. — BY — DATE

PLOT DATE = 2/9/2007
FILE NAME = c:\projects\edi6699\plan\plni6699a.dgn
PLOT SCALE = 20.0000 ' / IN.
REFERENCE = REF