F.A.P. RTE.	SECTION	COUNTY	TOTAL SHEETS	SHEET NO
789	IRS-1	MADISON	26	6

STA. 0+00 TO STA. 5+00

EXISTING CONDITIONS:

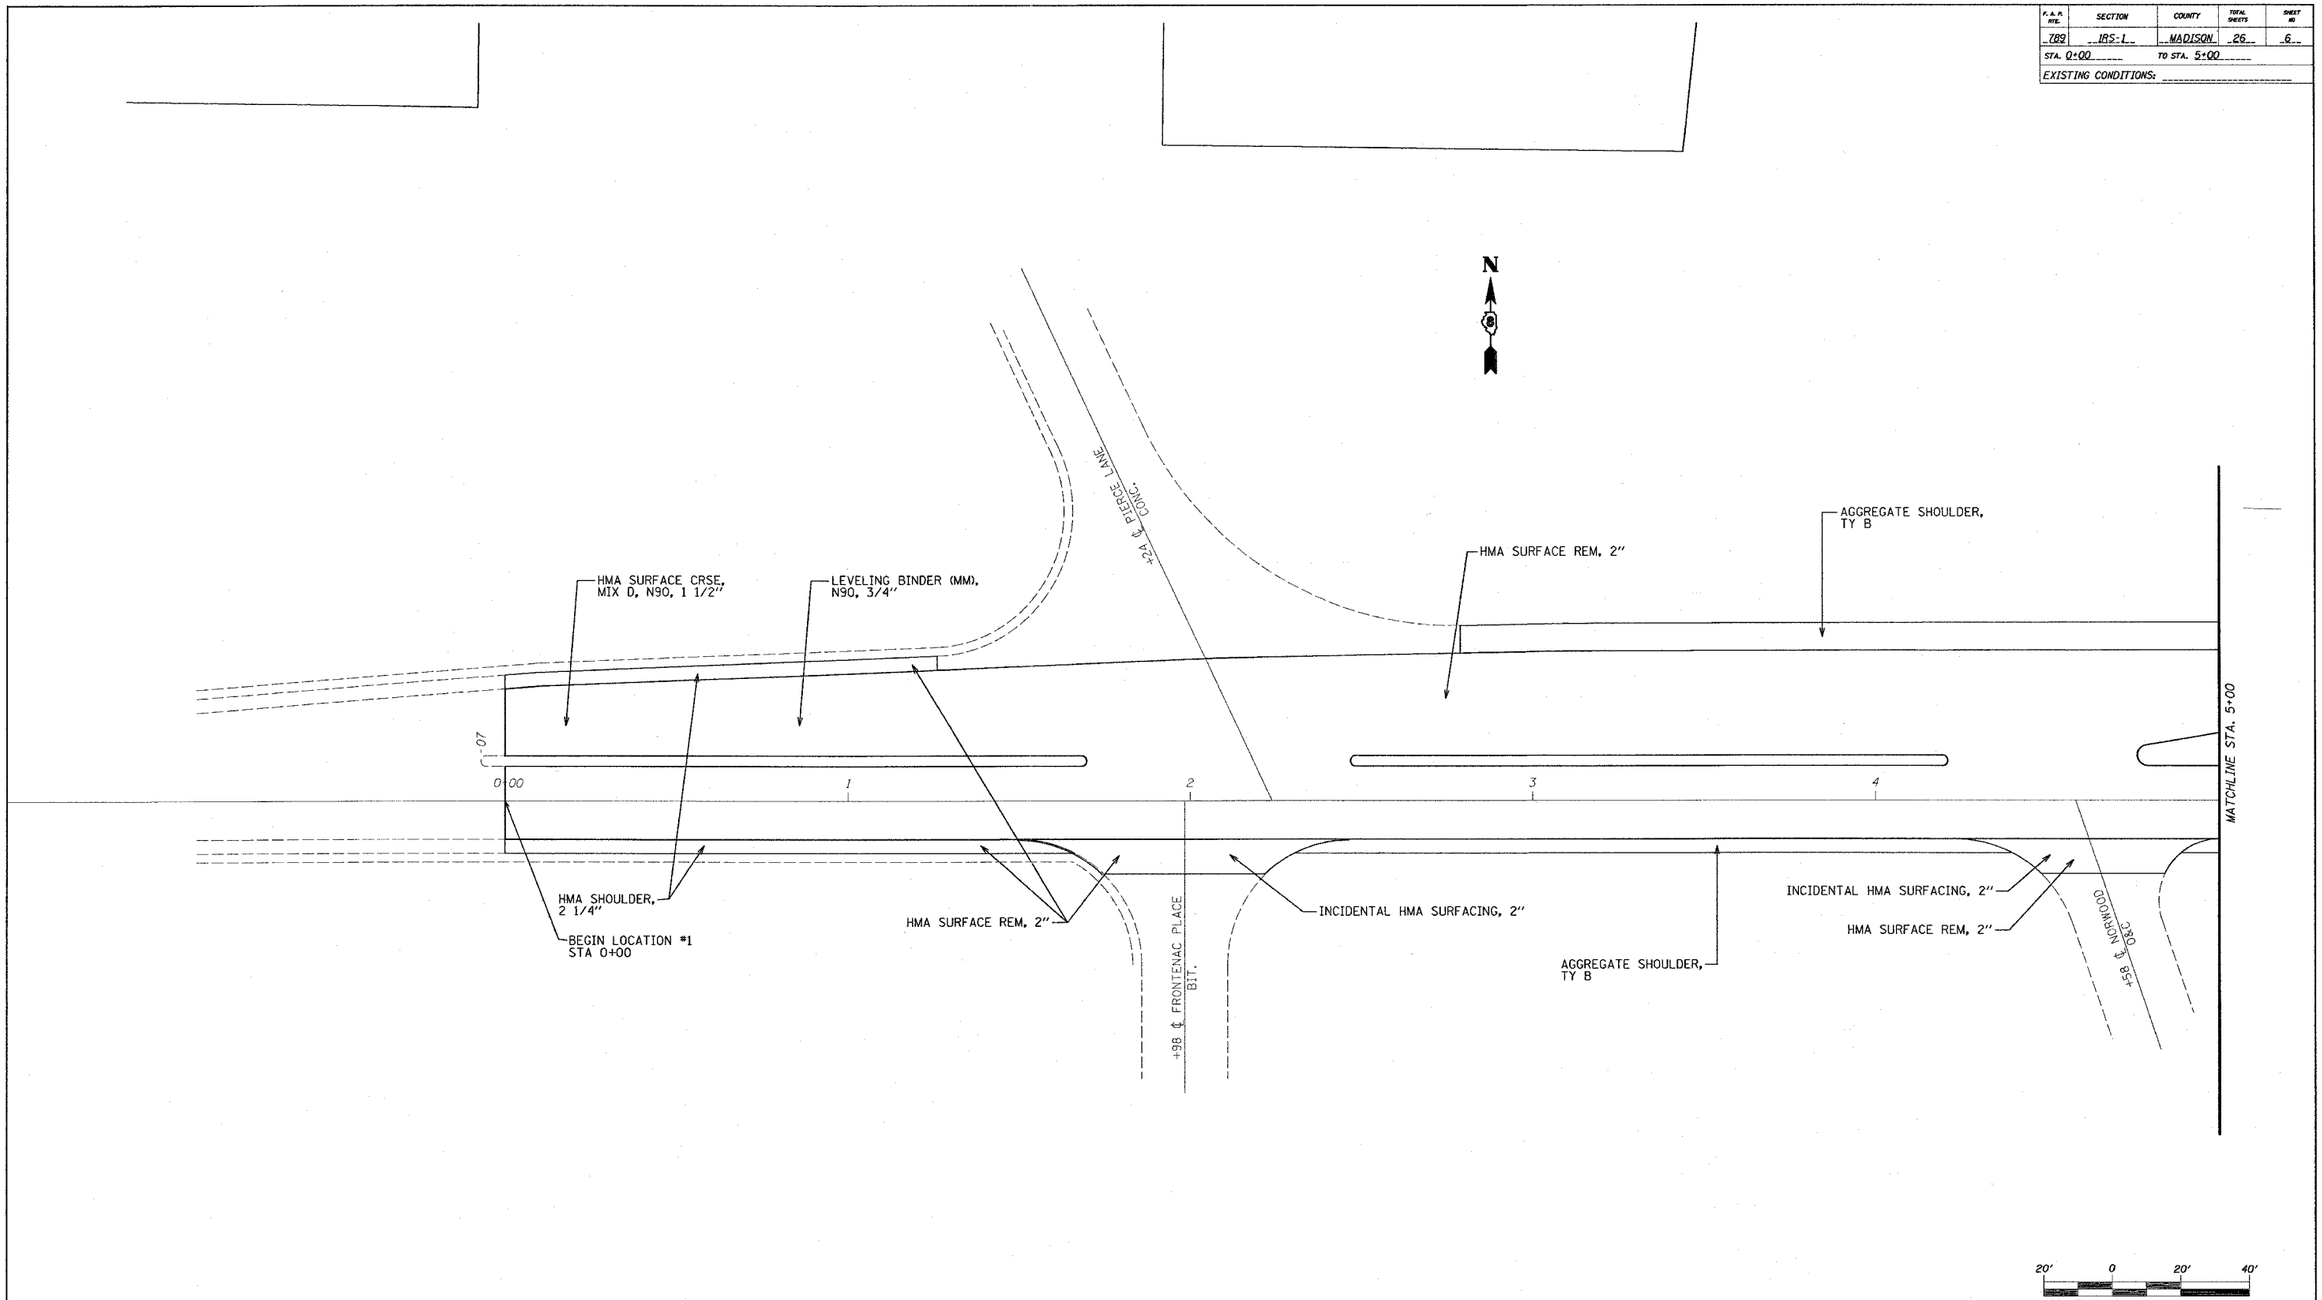

ILLINOIS DEPARTMENT OF TRANSPORTATION

PLAN SHEET
LOCATION #1

F.A. 789 (IL RTE. 3 & 111)
SECTION IRS-1
MADISON COUNTY

PLOT DATE: 4/5/2007

PLAN
NOTE BOOK
NO.
SURVEYED
PLOTTED
ALIGNMENT CHECKED
RT. OF WAY CHECKED
CADD FILE NAME
BY
DATE