ROUTE NO.	SECTION	COUNTY	TOTAL SHEETS	SHEET NO.
VARIOUS	**	COOK	22	16
ILLINOIS PROJECT	HPP-1719 (001)			
VILLAGE SECTION	06-00121-00-PV			
CONTRACT NO.	83937			

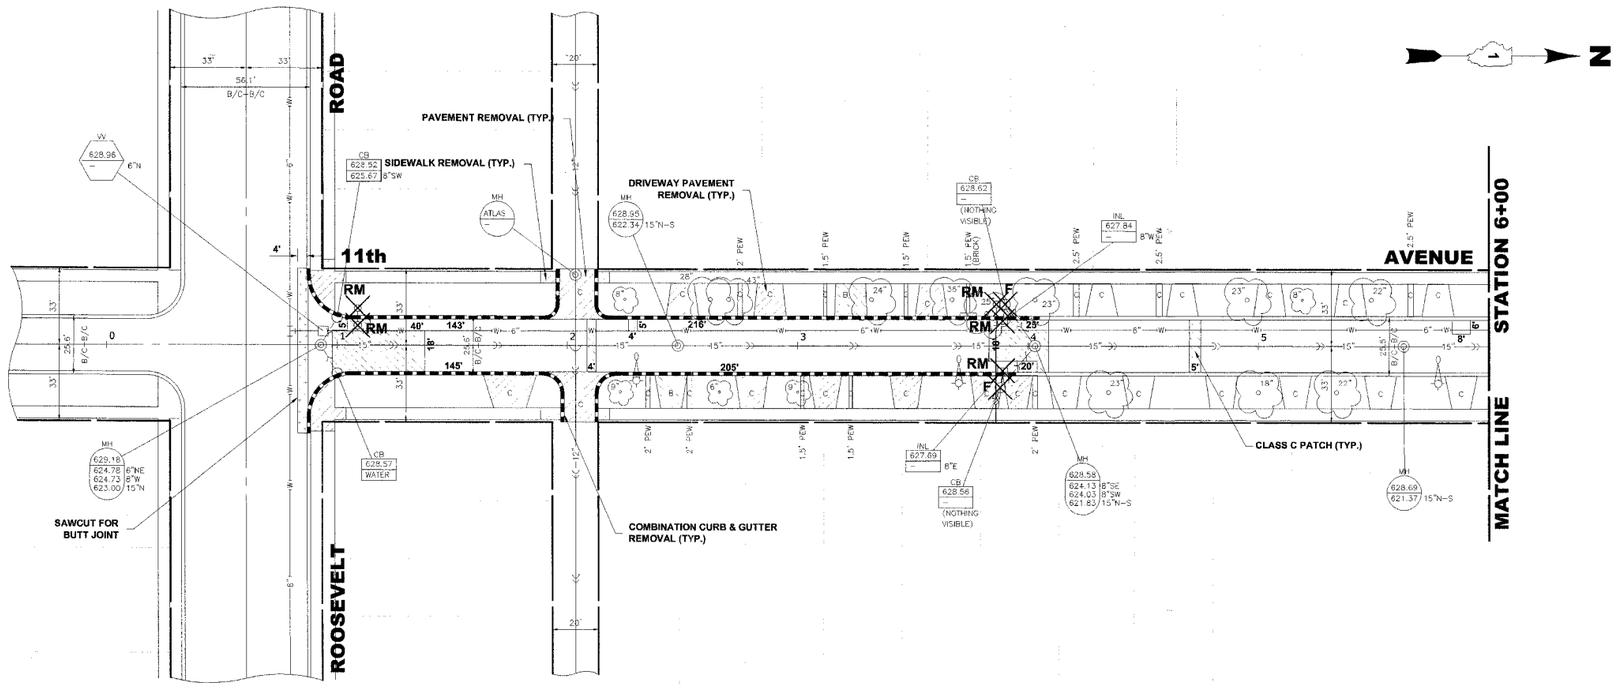

EXISTING TOPOGRAPHY

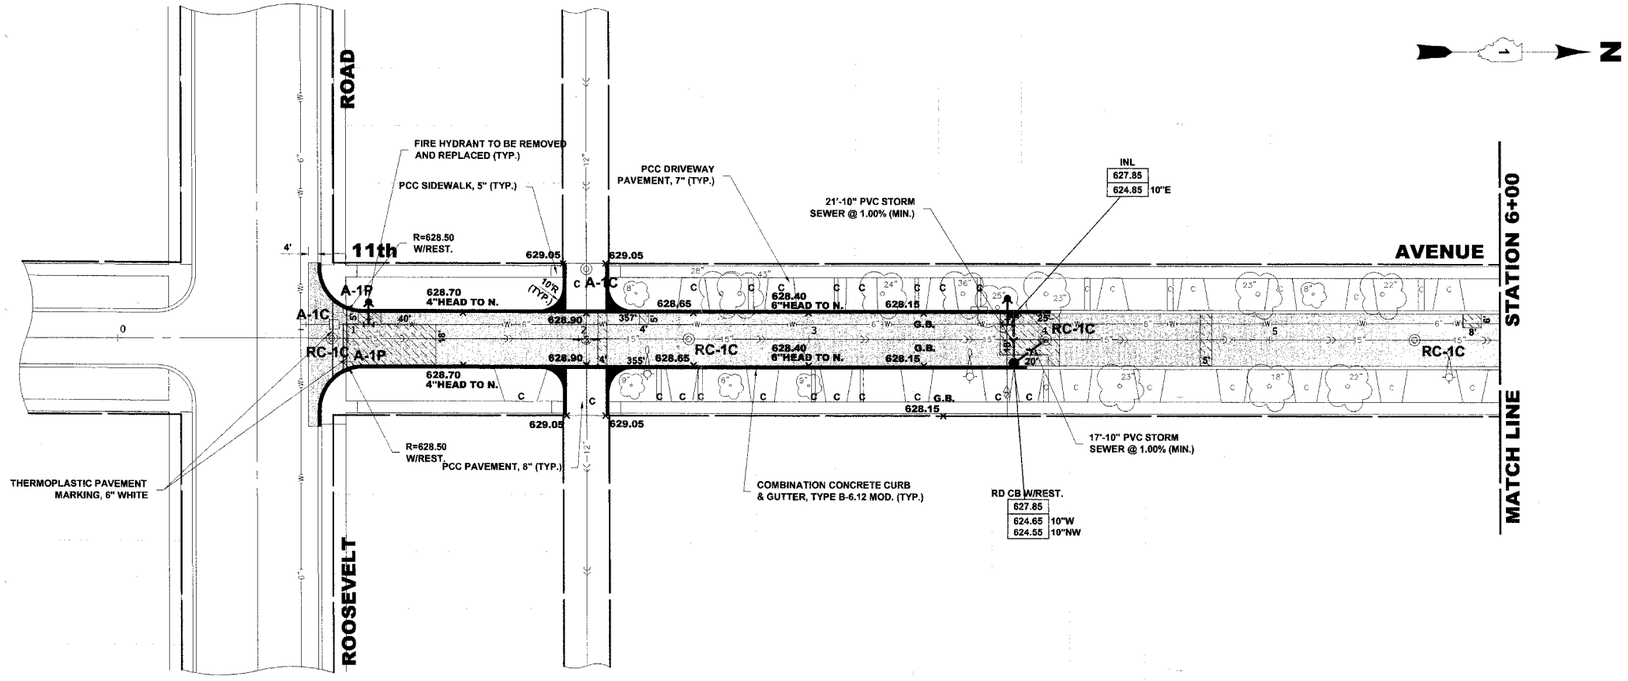

PROPOSED IMPROVEMENT

HANCOCK ENGINEERING
Civil Engineers
Municipal Consultants
Established 1911
9933 Roosevelt Road
Westchester, Illinois 60154-2780
Phone: 708/865-0300
Fax: 708/865-1212

ROADWAY RESURFACING (LAPP)
PROJECT HPP-1717 (001)
VILLAGE OF MAYWOOD, ILLINOIS

11th AVENUE PAVING PLAN

REVISION:

SCALE:	1" = 30'
DRAWN BY:	LEV/ECW
BOOK NO.:	1484/1516/1538
DATE:	4-12-07
E.H.E. NO.:	565-06-35901

SHEET 16 OF 22

Drawing file: W:\Projects\565035\59 - High Priority Grant\2007 STREETS CENTRAL.dwg Apr 11, 2007 - 2:02pm