F.A.U. RTE.	SECTION	COUNTY	TOTAL SHEETS	SHEET NO.
2770	06-00100-00-RS	COOK	26	8
STA.		TO STA.		
FED. ROAD DIST. NO. 1	ILLINOIS	FED. AID PROJECT		
		CONTRACT NO. 83953		

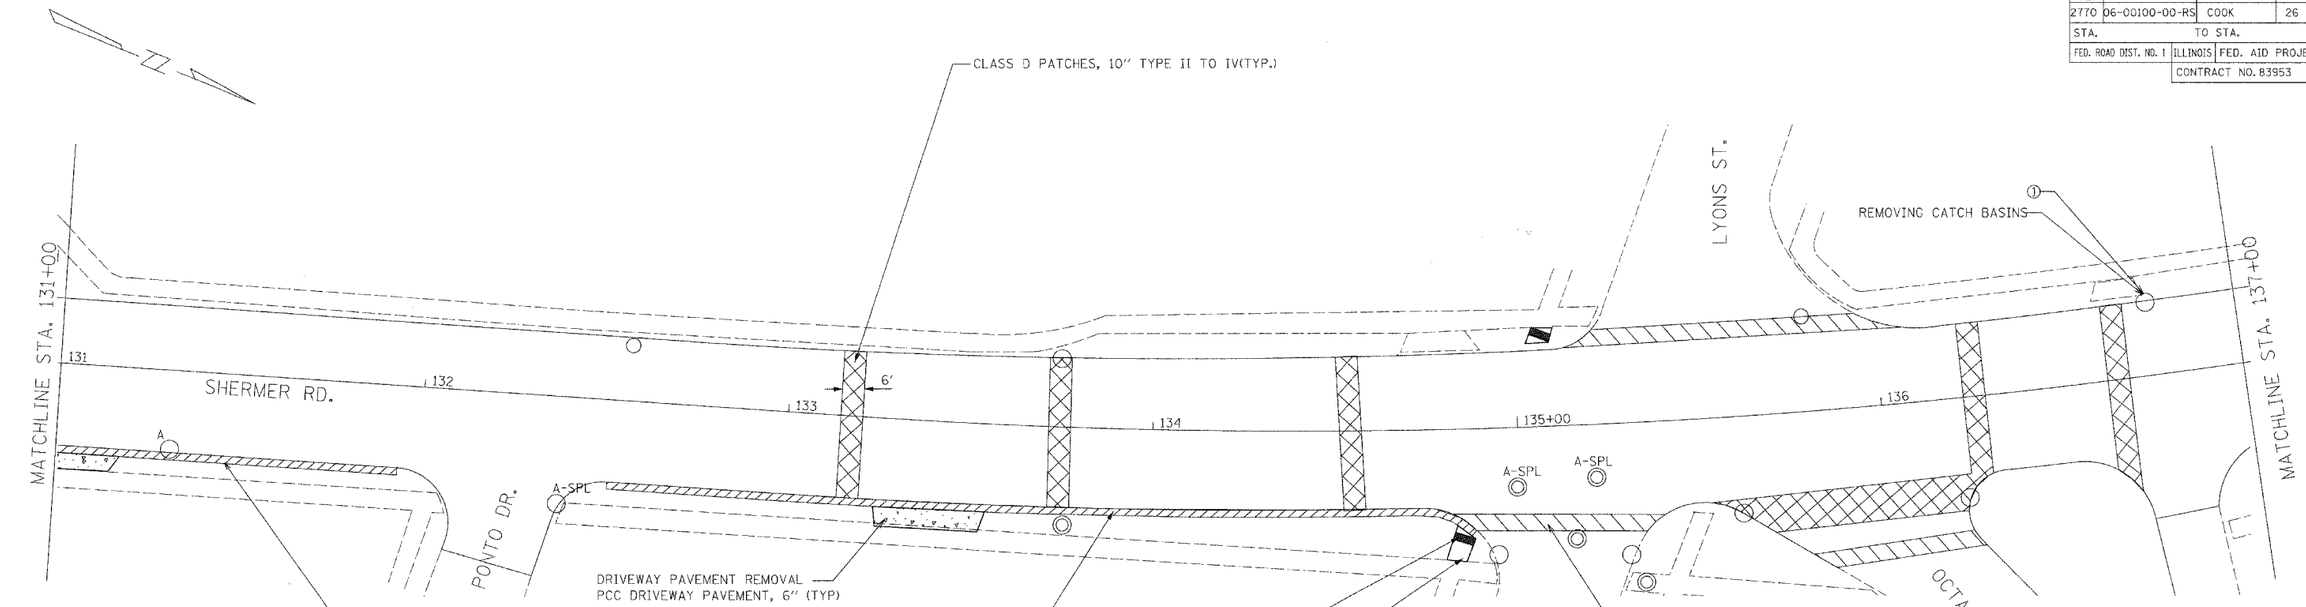

① STA 136+77, 21FT LT
CATCH BASIN T-A, 4' DIA.

A	STRUCTURE ADJUSTMENT
A-SPL	FRAME AND LIDS TO BE ADJUSTED, SPECIAL
R	STRUCTURE RECONSTRUCTION

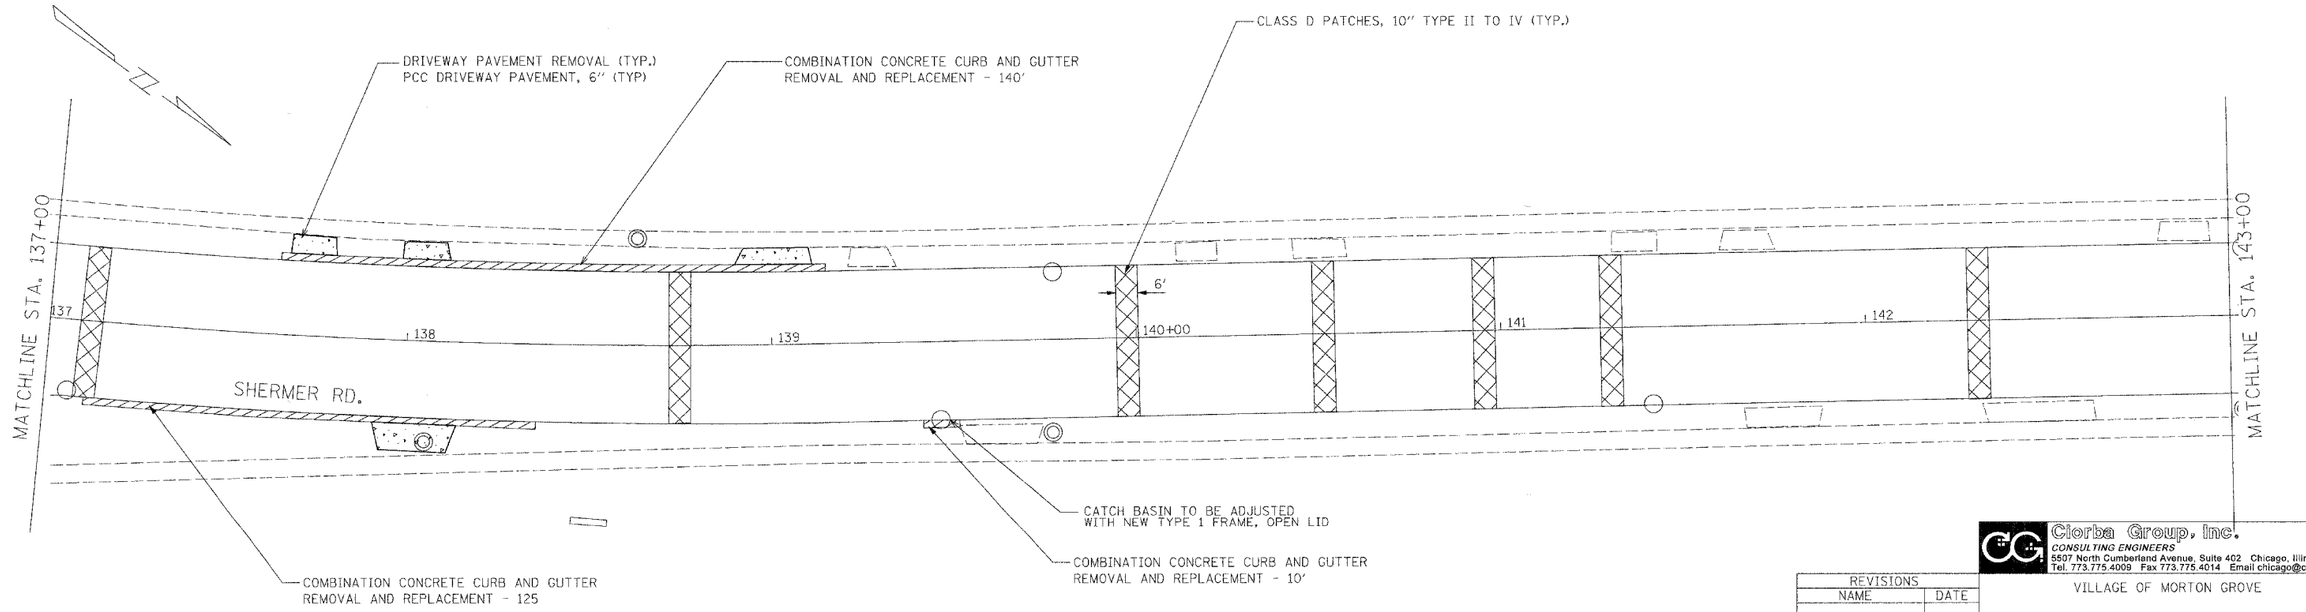

A	STRUCTURE ADJUSTMENT
A-SPL	FRAME AND LIDS TO BE ADJUSTED, SPECIAL
R	STRUCTURE RECONSTRUCTION

Ciorba Group, Inc.
CONSULTING ENGINEERS
5507 North Cumberland Avenue, Suite 402 Chicago, Illinois 60656
Tel. 773.775.4009 Fax 773.775.4014 Email chicago@ciorba.com

REVISIONS	
NAME	DATE

VILLAGE OF MORTON GROVE

SHERMER ROAD
PROPOSED PLAN
STA. 131+00 TO STA. 143+00

SCALE: 1"=20'
DATE: MAY, 2007
DRAWN BY: CLG
CHECKED BY: MRJ

DATE: 5/24/2007
FILENAME: N:\PROJ\16035\Design\ProposedPlan\16035plan204.dgn