ROUTE	SECTION	SHEET
17	06-00408-00-SP	12 OF 19

LATHAM ROAD, STA 100+00.00-STA 105+00.00

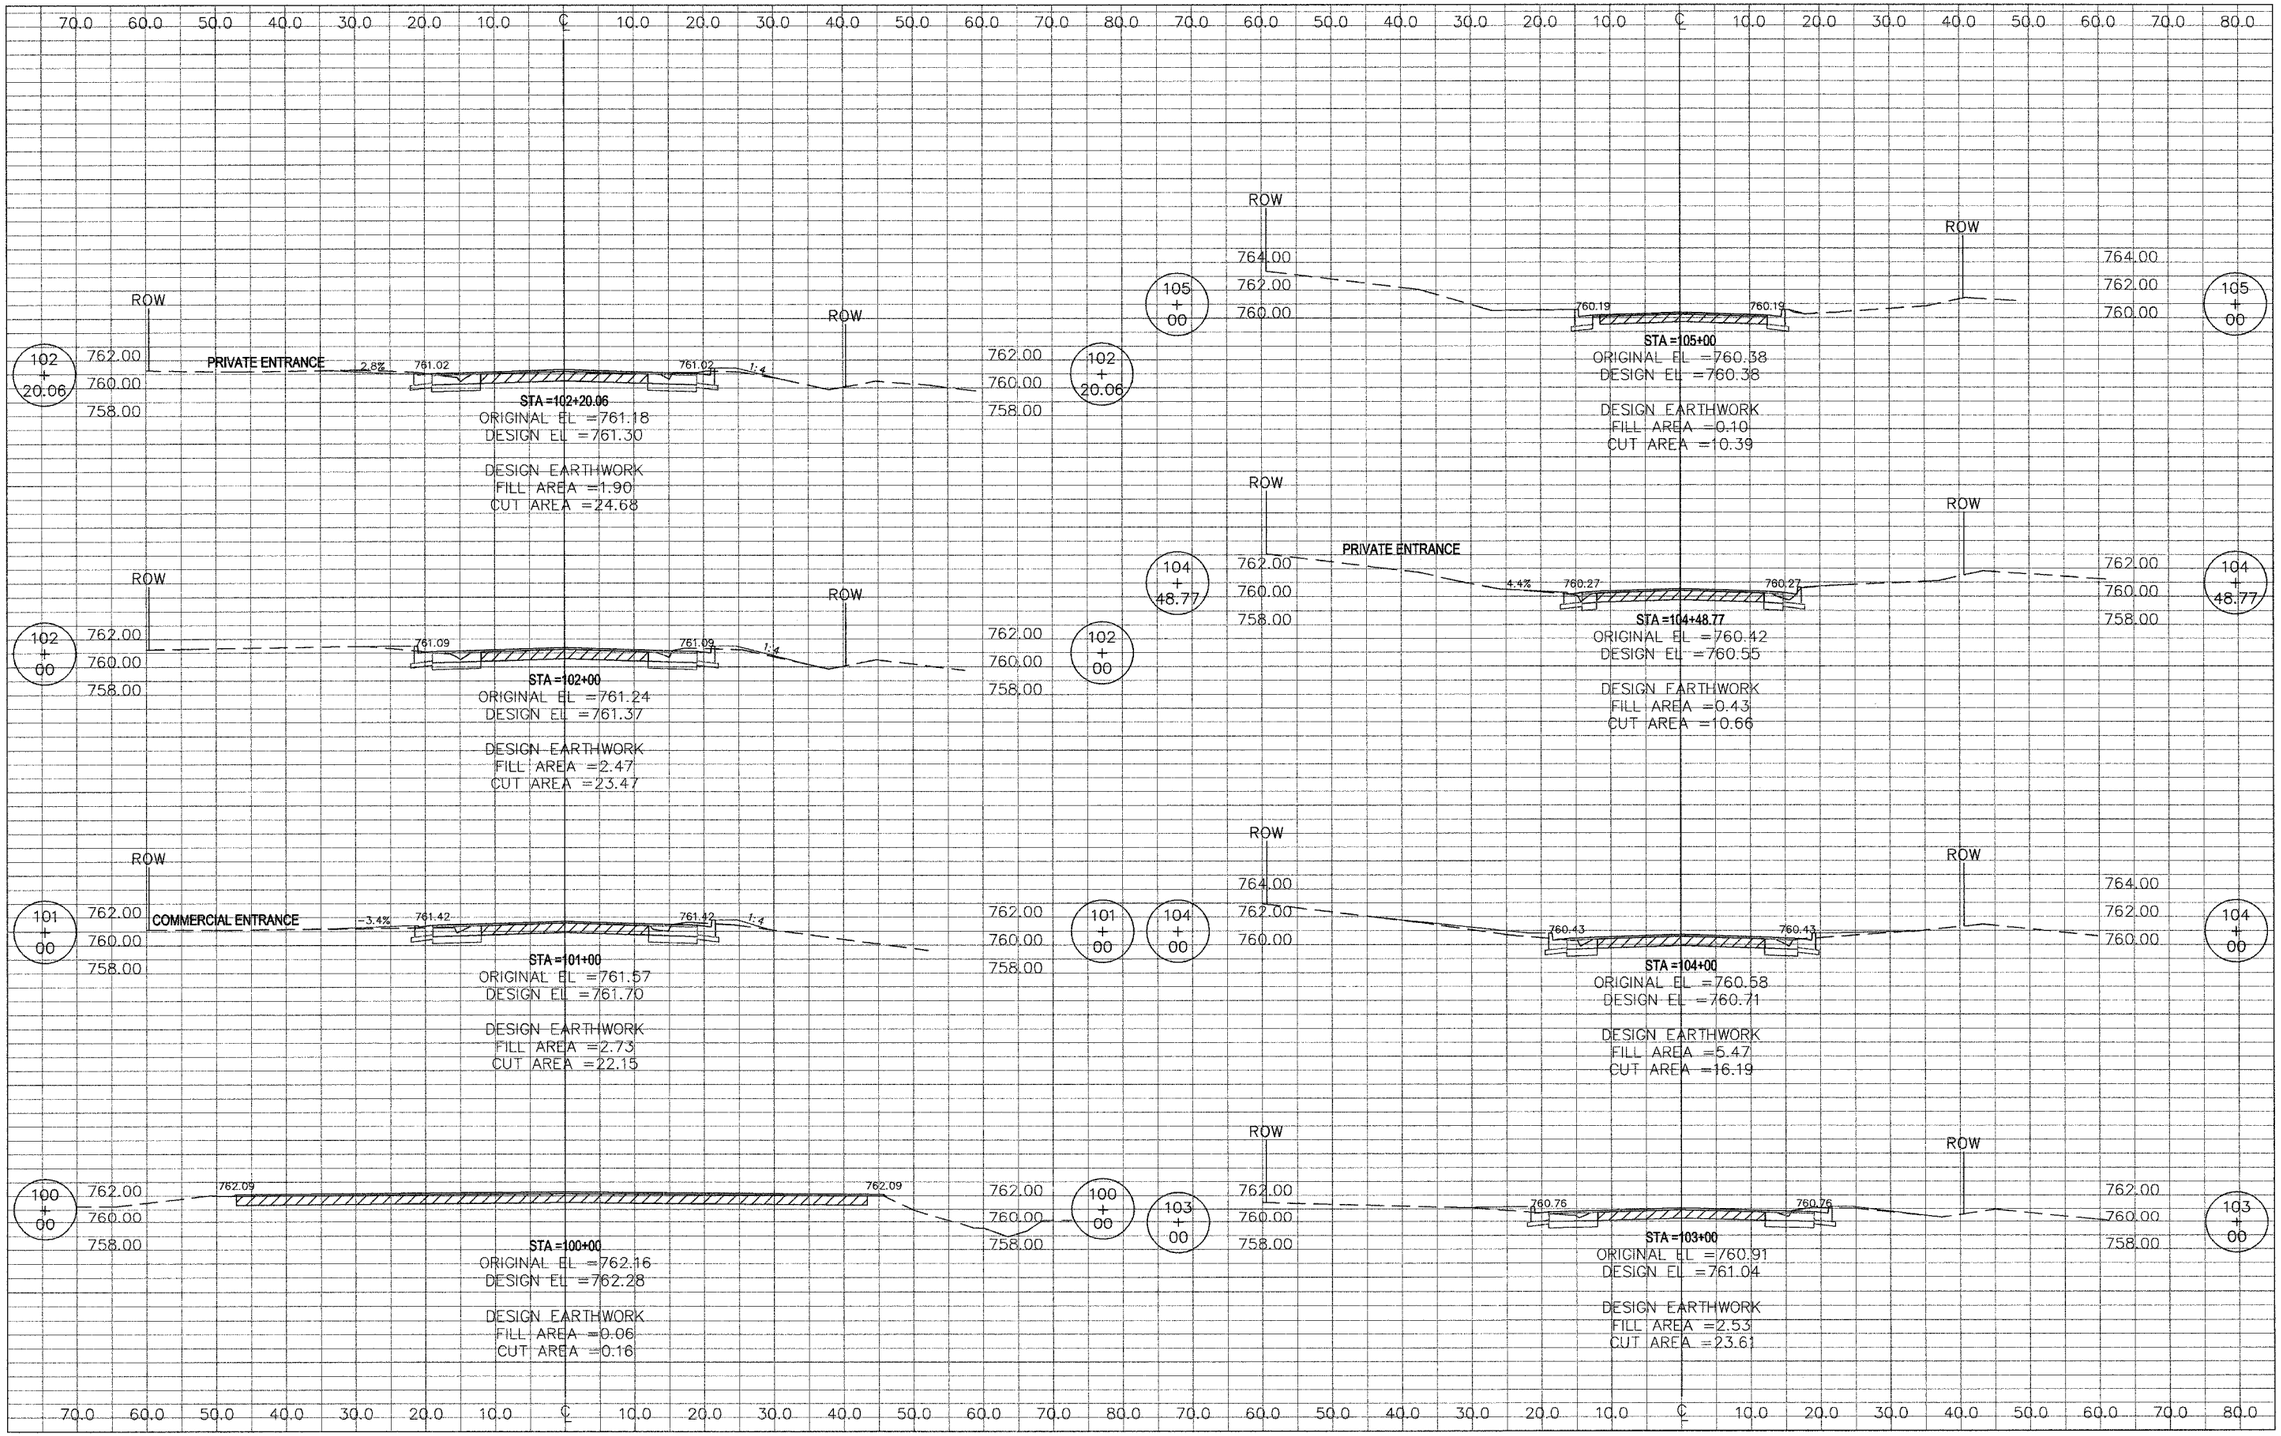

LATHAM ROAD CROSS SECTIONS