CONTRACT NO. 87332

F.A.P. RTE.	SECTION	COUNTY	TOTAL SHEETS	SHEET NO.
591	06-00034-00-RP	KENDALL	37	30
STA. 60+00		TO STA. 61+00		
FED. ROAD DIST. NO. _	ILLINOIS	FED. AID PROJECT		

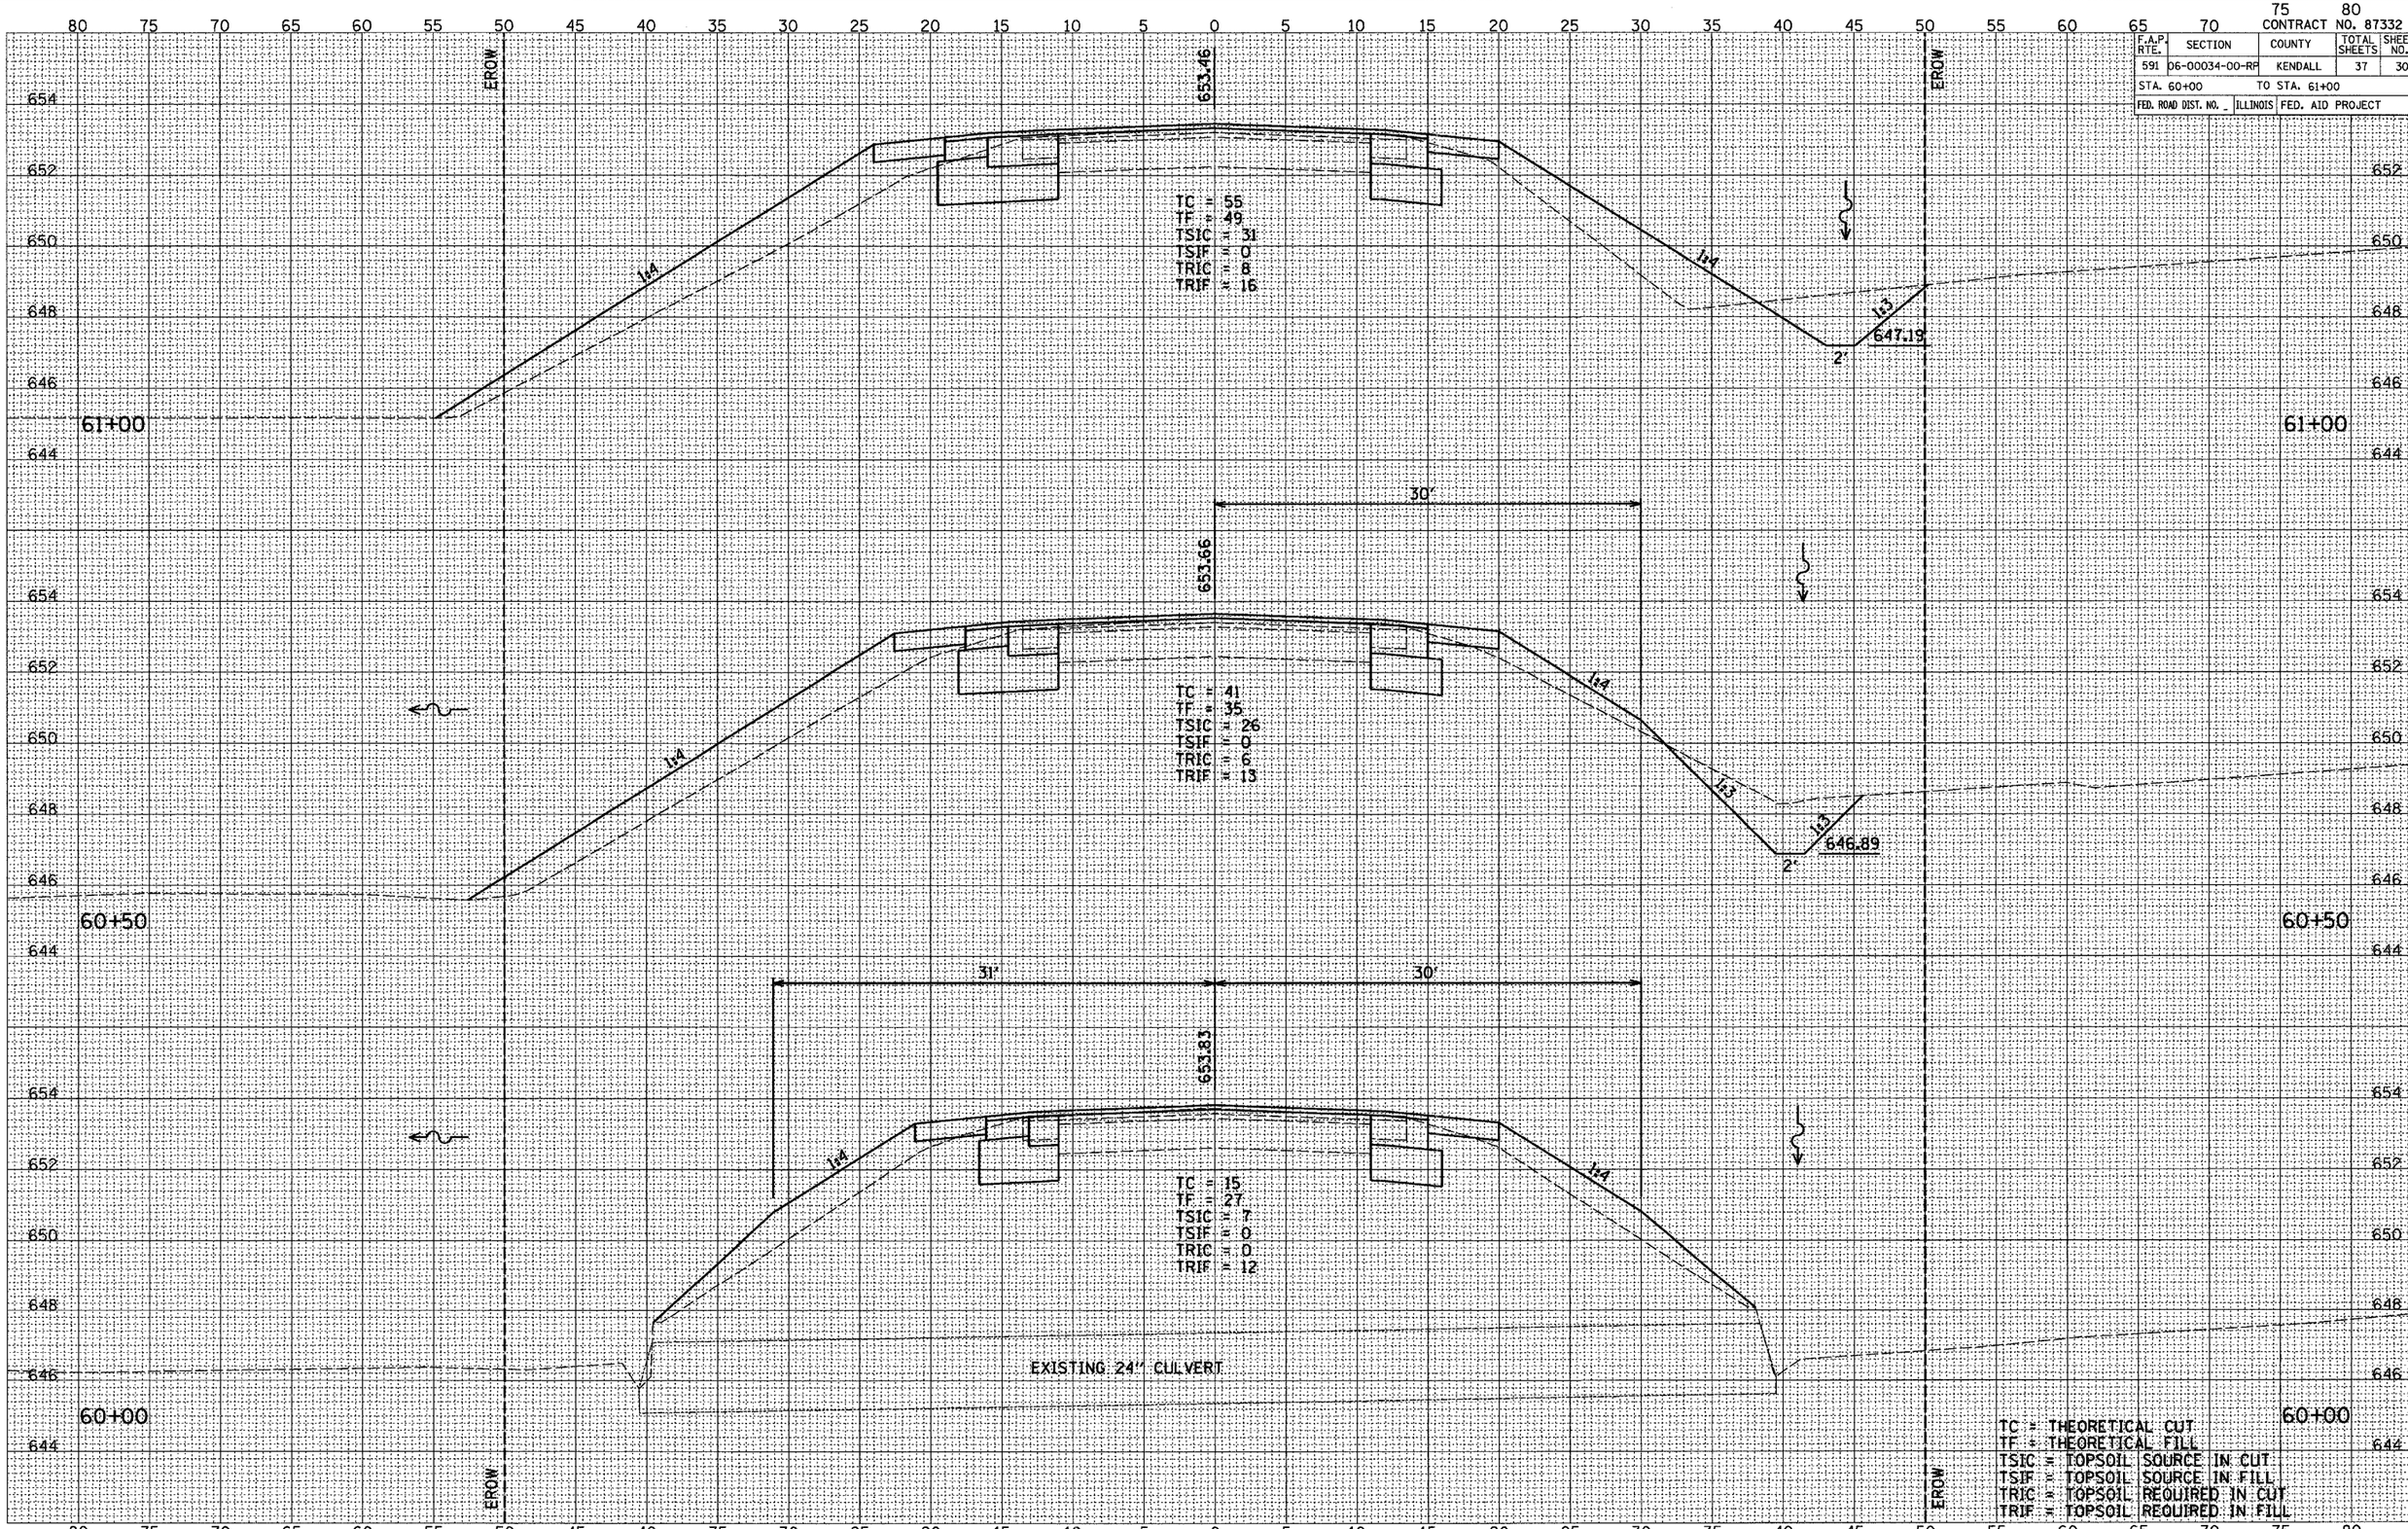

U.S. ROUTE 34 STA. 60+00 TO 61+0

FINAL SURVEY — NOTE BOOK NO. — SURVEYED / PLOTTED / TEMPLATE / AREAS / AREAS CHECKED — BY — DATE

ORIGINAL SURVEY — NOTE BOOK NO. — SURVEYED / PLOTTED / TEMPLATE / AREAS / AREAS CHECKED — BY CHAMLIN & ASSOCIATES — DATE 01/07 / 01/07 / 03/07

PLOT DATE = 01/07
FILE NAME = Z01807XS34-SHTS
PLOT SCALE = AS SHOWN
USER NAME = LAG