CONTRACT #89414

F.A. RTE.	SECTION	COUNTY	TOTAL SHEETS	SHEET NO.
	*	WOODFORD	24	24

STA. 16+00.00 TO STA. 16+50.00

FED. ROAD DIST. NO. | ILLINOIS | FED. AID PROJECT

* 05-00018-00-BR

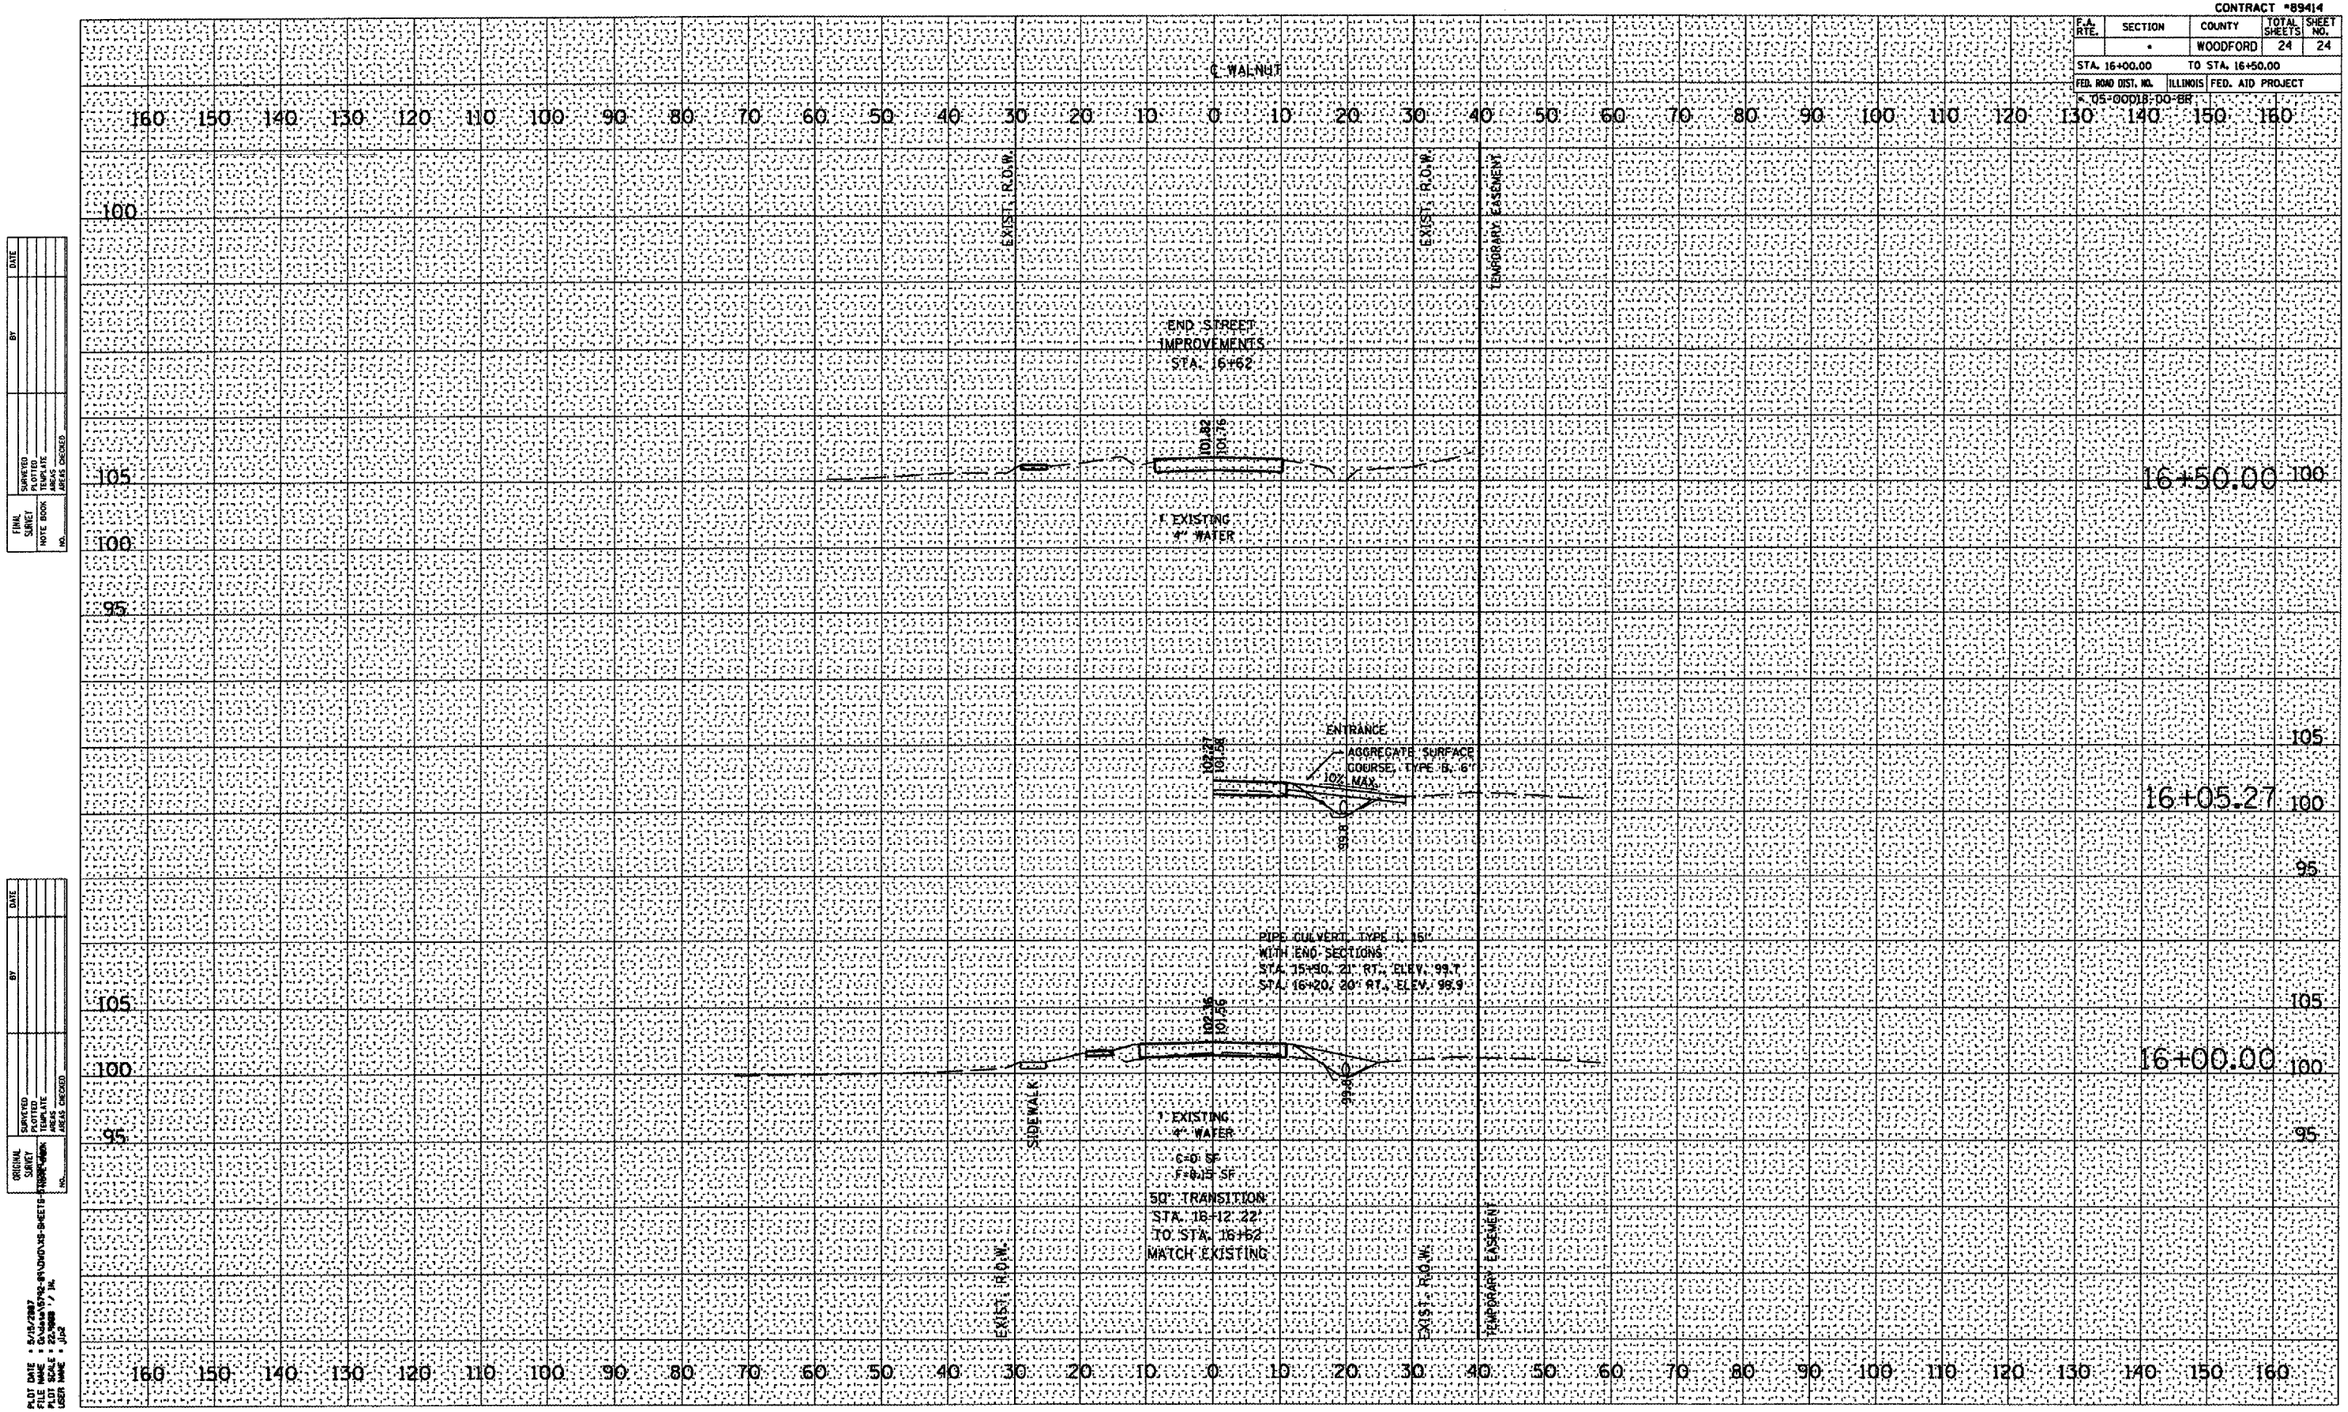

FINAL SURVEY | NOTE BOOK NO. | SURVEYED | PLOTTED | TEMPLATE | AREAS | AREAS CHECKED | BY | DATE

ORIGINAL SURVEY | NOTE BOOK NO. | SURVEYED | PLOTTED | TEMPLATE | AREAS | AREAS CHECKED | BY | DATE

PLOT DATE = 5/15/2007
FILE NAME = G:\data\579209\DWG\XS-SHEETS-579209.dgn
PLOT SCALE = 22.9000 ' / IN.
USER NAME = Jio2

.../DWG/XS-SHEETS-579209.dgn 5/15/2007 12:49:02 PM