RTE.	SECTION	COUNTY	TOTAL SHEETS	SHEET NO.
CH 10	05-00075-05-RS	SANGAMON	72	26
STA. 0+00	TO STA. 46+25			

CONTRACT NO. 93439

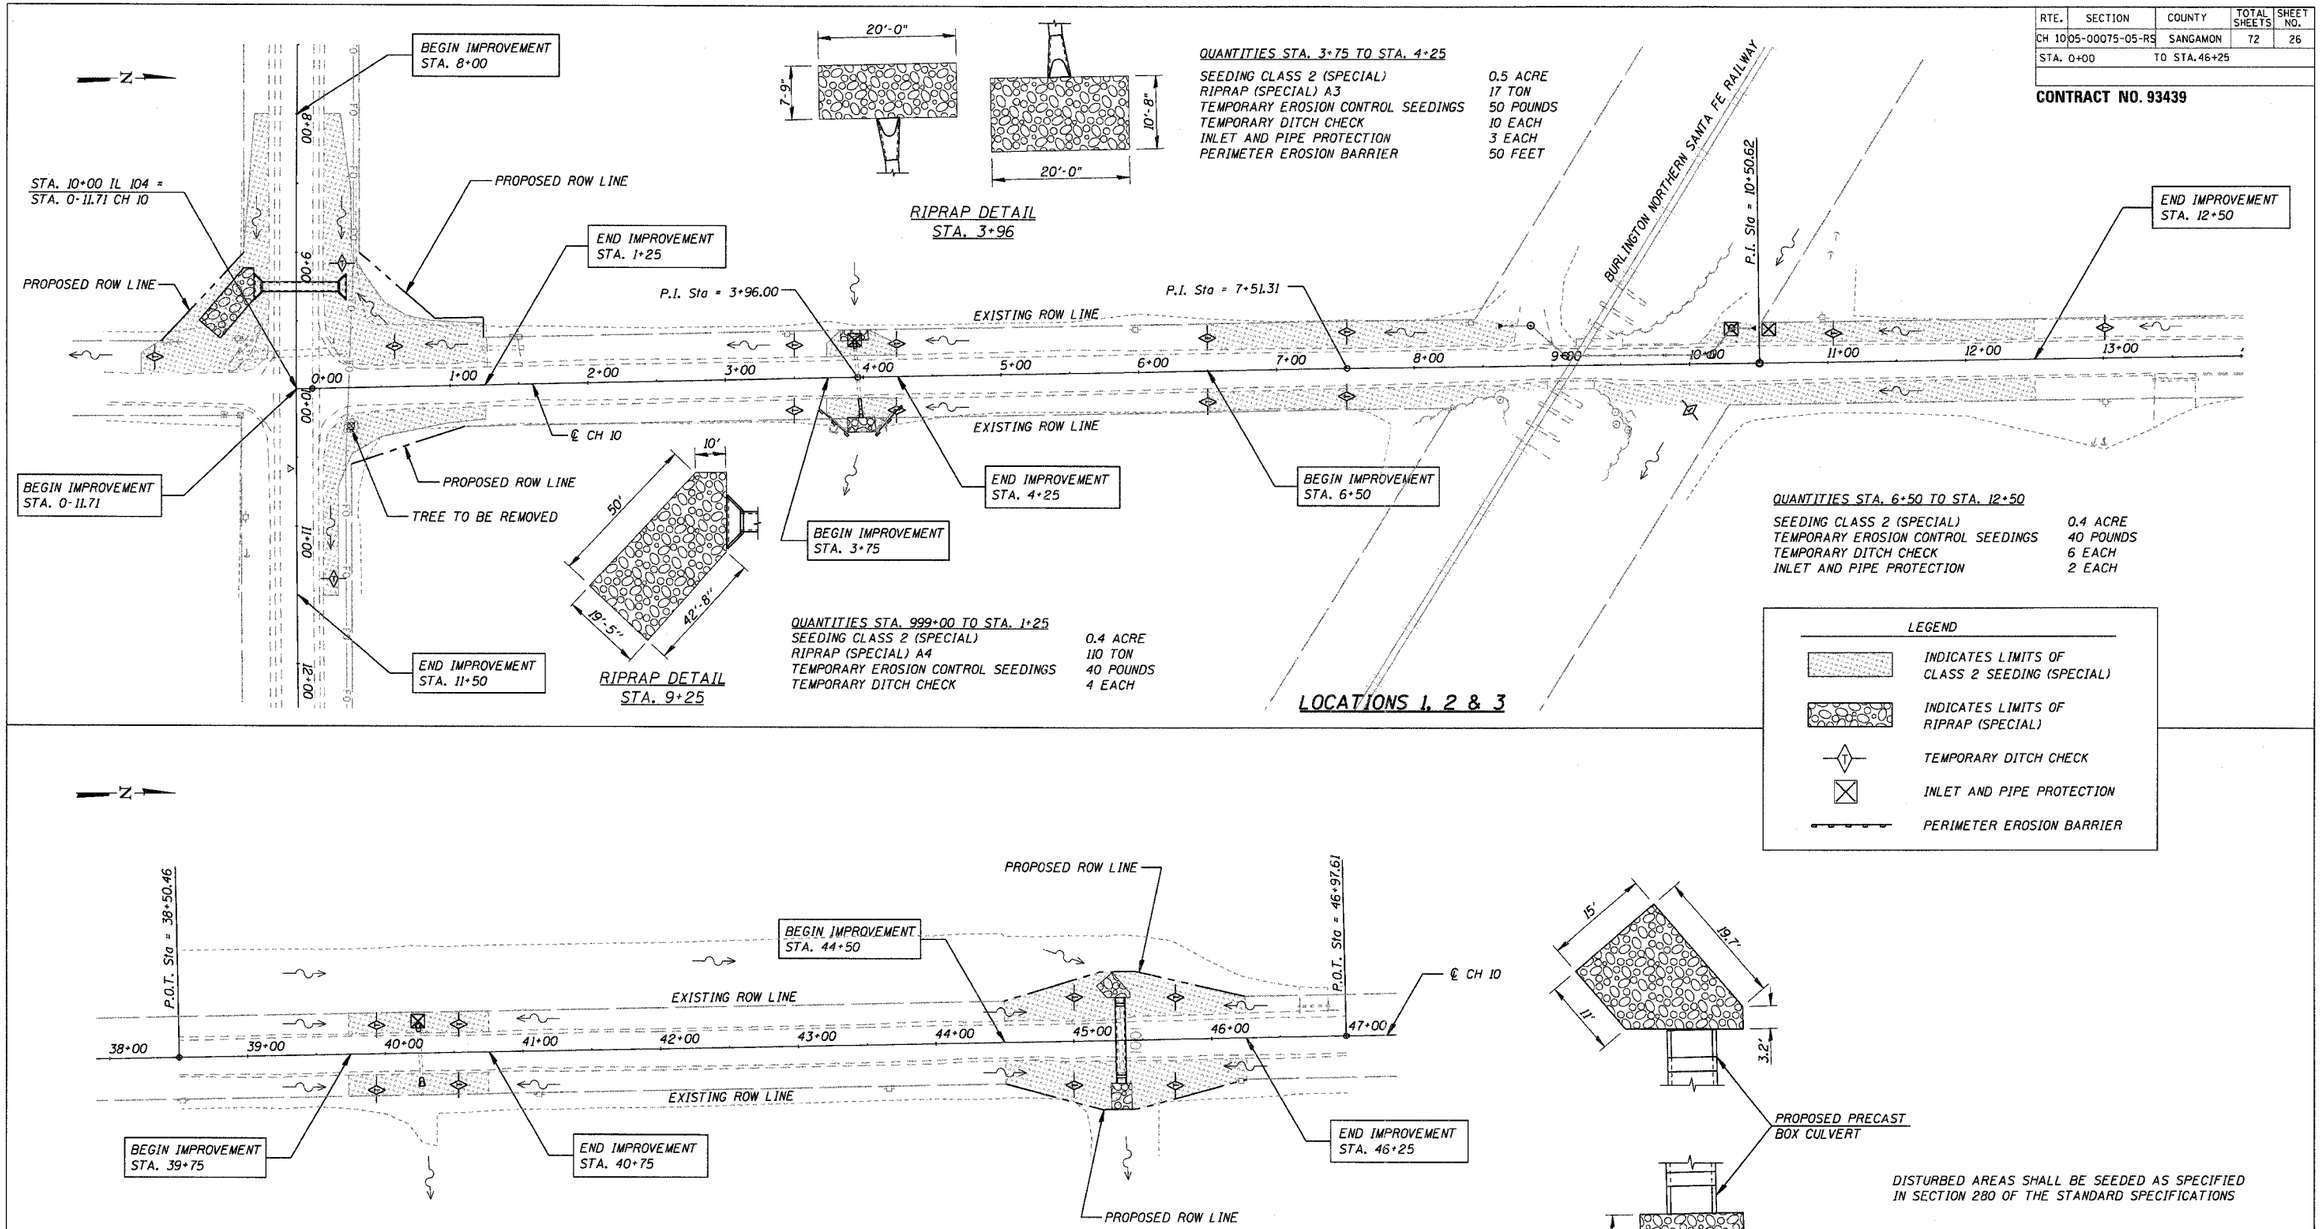

QUANTITIES STA. 3+75 TO STA. 4+25

SEEDING CLASS 2 (SPECIAL)	0.5 ACRE
RIPRAP (SPECIAL) A3	17 TON
TEMPORARY EROSION CONTROL SEEDINGS	50 POUNDS
TEMPORARY DITCH CHECK	10 EACH
INLET AND PIPE PROTECTION	3 EACH
PERIMETER EROSION BARRIER	50 FEET

QUANTITIES STA. 999+00 TO STA. 1+25

SEEDING CLASS 2 (SPECIAL)	0.4 ACRE
RIPRAP (SPECIAL) A4	110 TON
TEMPORARY EROSION CONTROL SEEDINGS	40 POUNDS
TEMPORARY DITCH CHECK	4 EACH

QUANTITIES STA. 6+50 TO STA. 12+50

SEEDING CLASS 2 (SPECIAL)	0.4 ACRE
TEMPORARY EROSION CONTROL SEEDINGS	40 POUNDS
TEMPORARY DITCH CHECK	6 EACH
INLET AND PIPE PROTECTION	2 EACH

LOCATIONS 1, 2 & 3

LEGEND

- INDICATES LIMITS OF CLASS 2 SEEDING (SPECIAL)
- INDICATES LIMITS OF RIPRAP (SPECIAL)
- TEMPORARY DITCH CHECK
- INLET AND PIPE PROTECTION
- PERIMETER EROSION BARRIER

DISTURBED AREAS SHALL BE SEEDED AS SPECIFIED IN SECTION 280 OF THE STANDARD SPECIFICATIONS

QUANTITIES STA. 39+75 TO STA. 40+75

SEEDING CLASS 2 (SPECIAL)	0.1 ACRE
TEMPORARY EROSION CONTROL SEEDINGS	10 POUNDS
TEMPORARY DITCH CHECK	4 EACH
INLET AND PIPE PROTECTION	1 EACH

LOCATION 4

QUANTITIES STA. 44+50 TO STA. 46+25

SEEDING CLASS 2 (SPECIAL)	0.2 ACRE
RIPRAP (SPECIAL) A3	24 TON
TEMPORARY EROSION CONTROL SEEDINGS	20 POUNDS
TEMPORARY DITCH CHECK	4 EACH

LOCATION 5

EROSION CONTROL PLAN

CH 10
SECTION 05-00075-05-RS
SANGAMON COUNTY
STA. 0+00 TO 46+25

CUMMINS ENGINEERING CORPORATION

JOB #: 2171
FILE: 2171EROSION
DATE: 4/25/07

LOCATIONS 1 THRU 5