CONTRACT NO. 93439

T.R. RTE.	SECTION	COUNTY	TOTAL SHEETS	SHEET NO.
CH 10	04-00075-04-MS	SANGAMON	72	67
STA. 171+00		TO STA. 172+50		

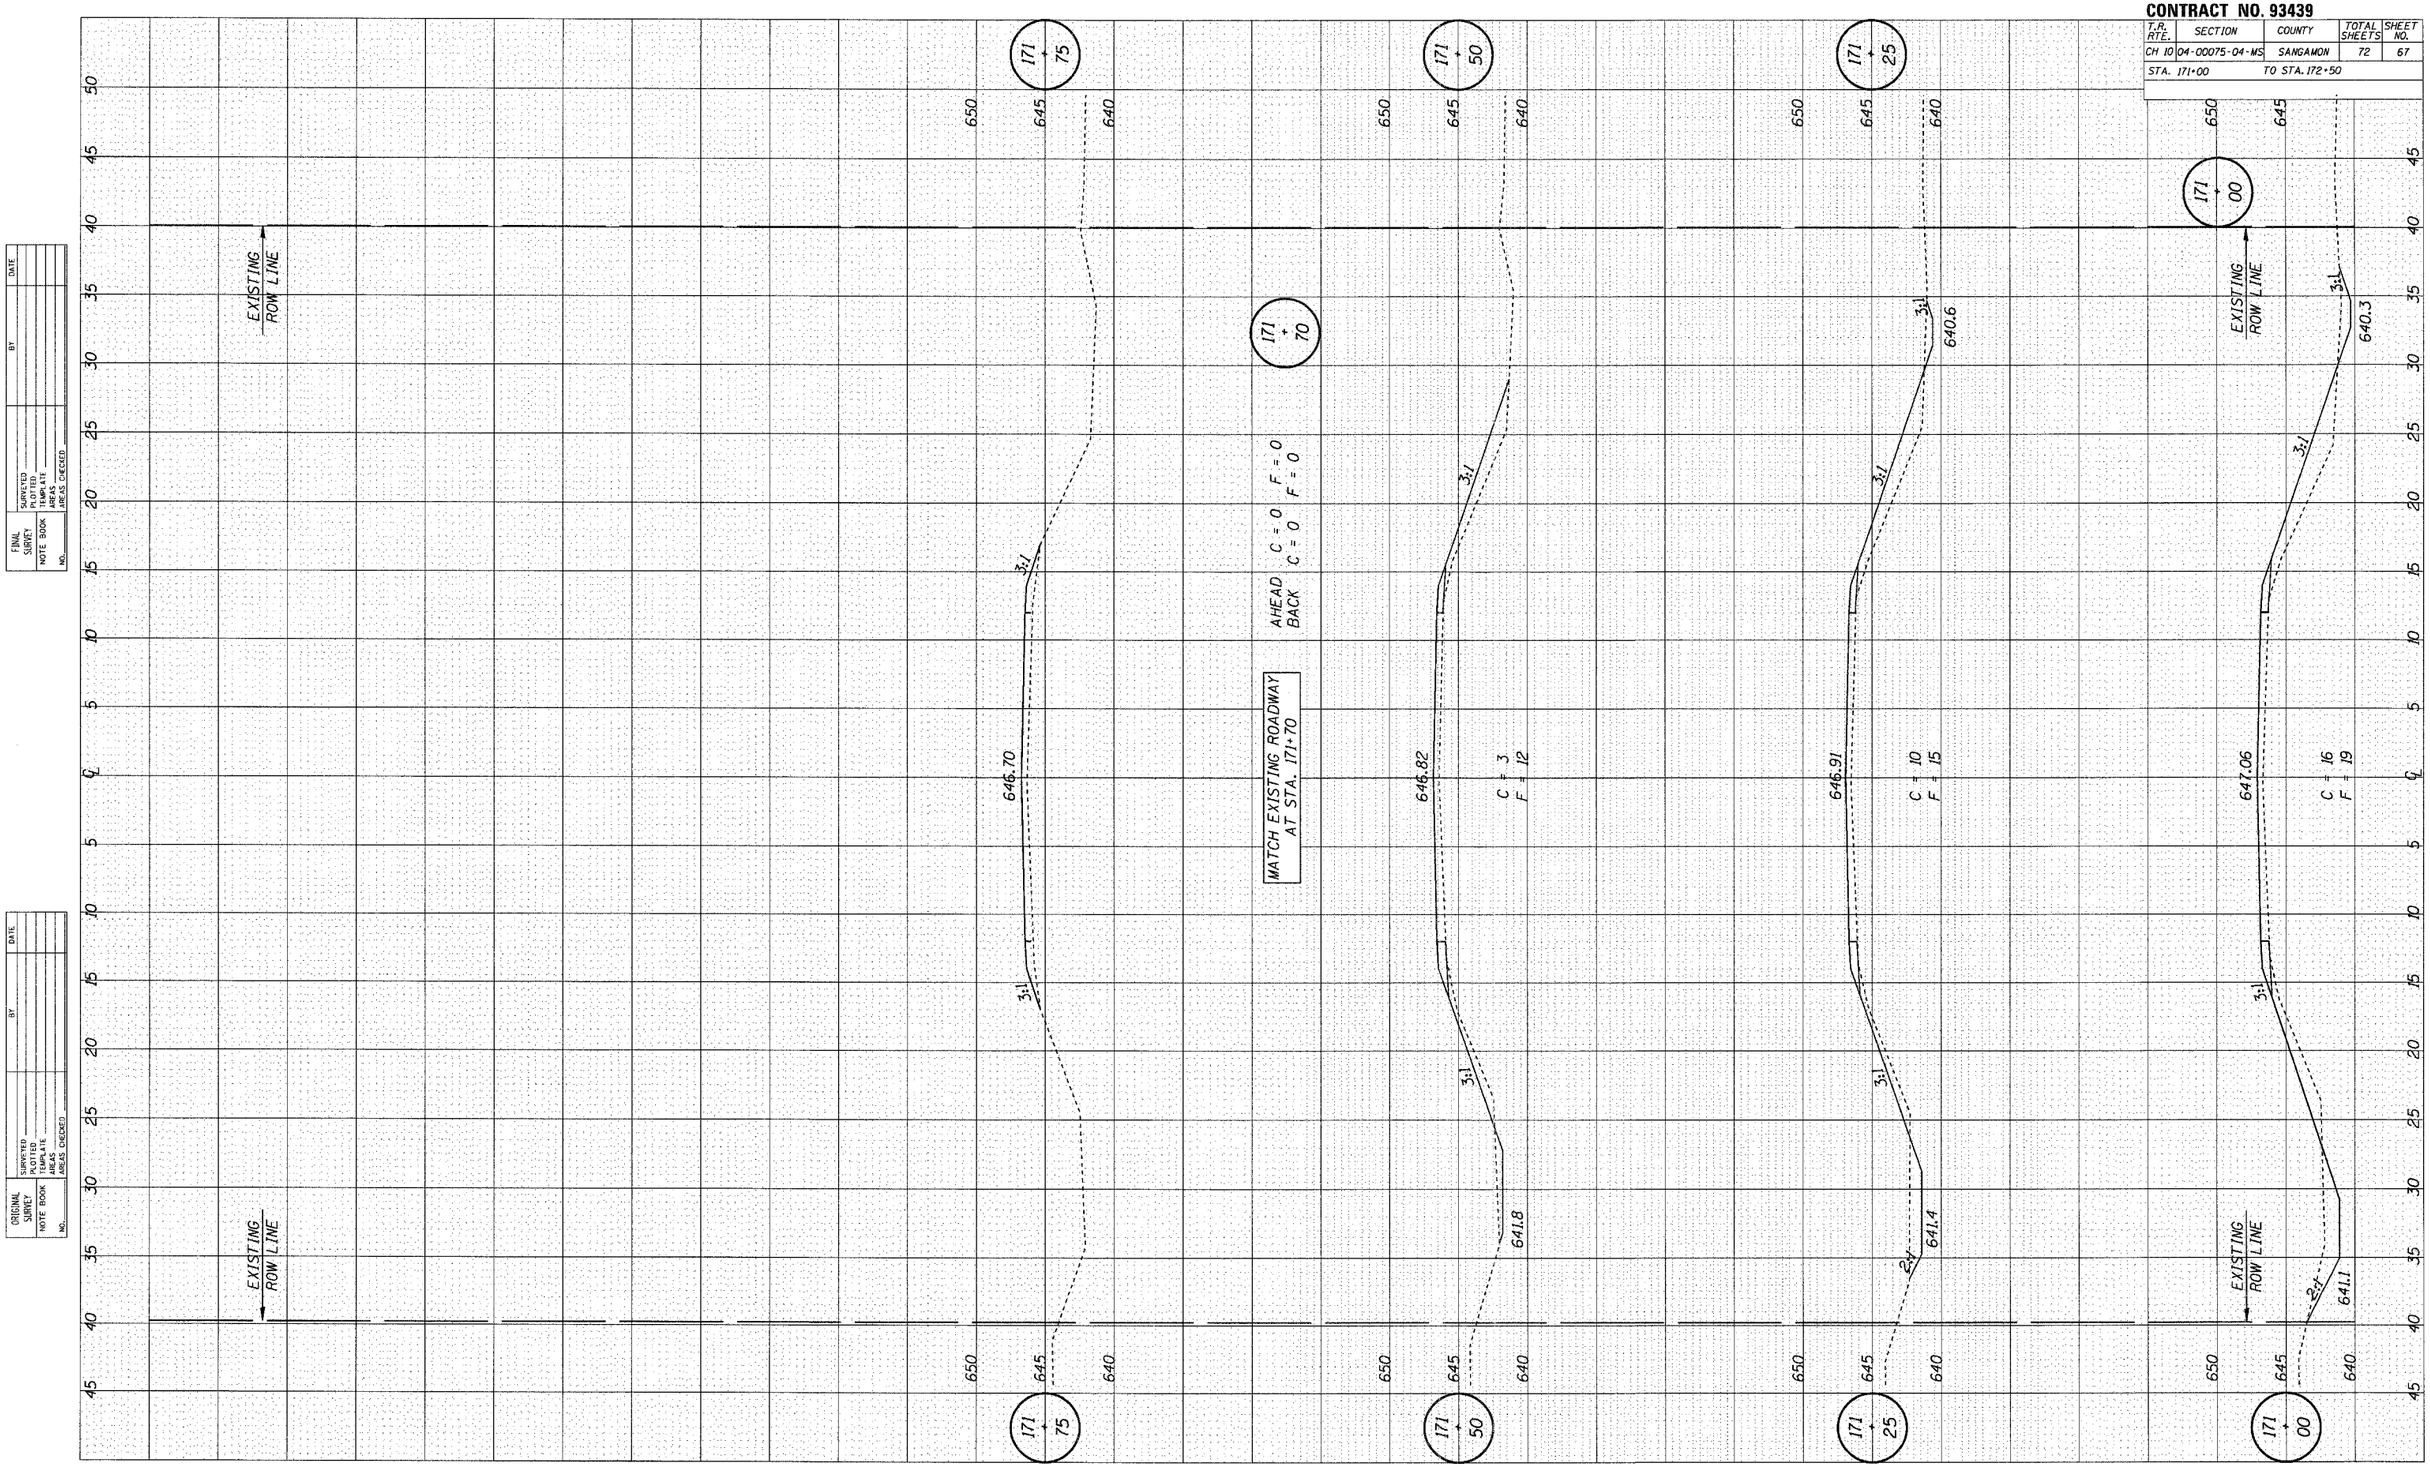

FINAL SURVEY		BY	DATE
NOTE BOOK	SURVEYED		
	PLOTTED		
	TEMPLATE		
	AREAS		
NO.	AREAS CHECKED		

ORIGINAL SURVEY		BY	DATE
NOTE BOOK	SURVEYED		
	PLOTTED		
	TEMPLATE		
	AREAS		
NO.	AREAS CHECKED		

LOCATION 10 – CH 10 STA. 171+00 TO STA. 172+50