93443

CONTRACT NO.

| F.A.U RTE. | SECTION | COUNTY | TOTAL SHEETS | SHEET NO. |
|---|---|---|---|---|
| 8146 | **** | SANGAMON | 67 | 40 |

STA. 30+75.00 TO STA. 31+25.00

FED. ROAD DIST. NO. | ILLINOIS | FED. AID PROJECT *

*HS-8146(003)

**** 06-00029-00-TL

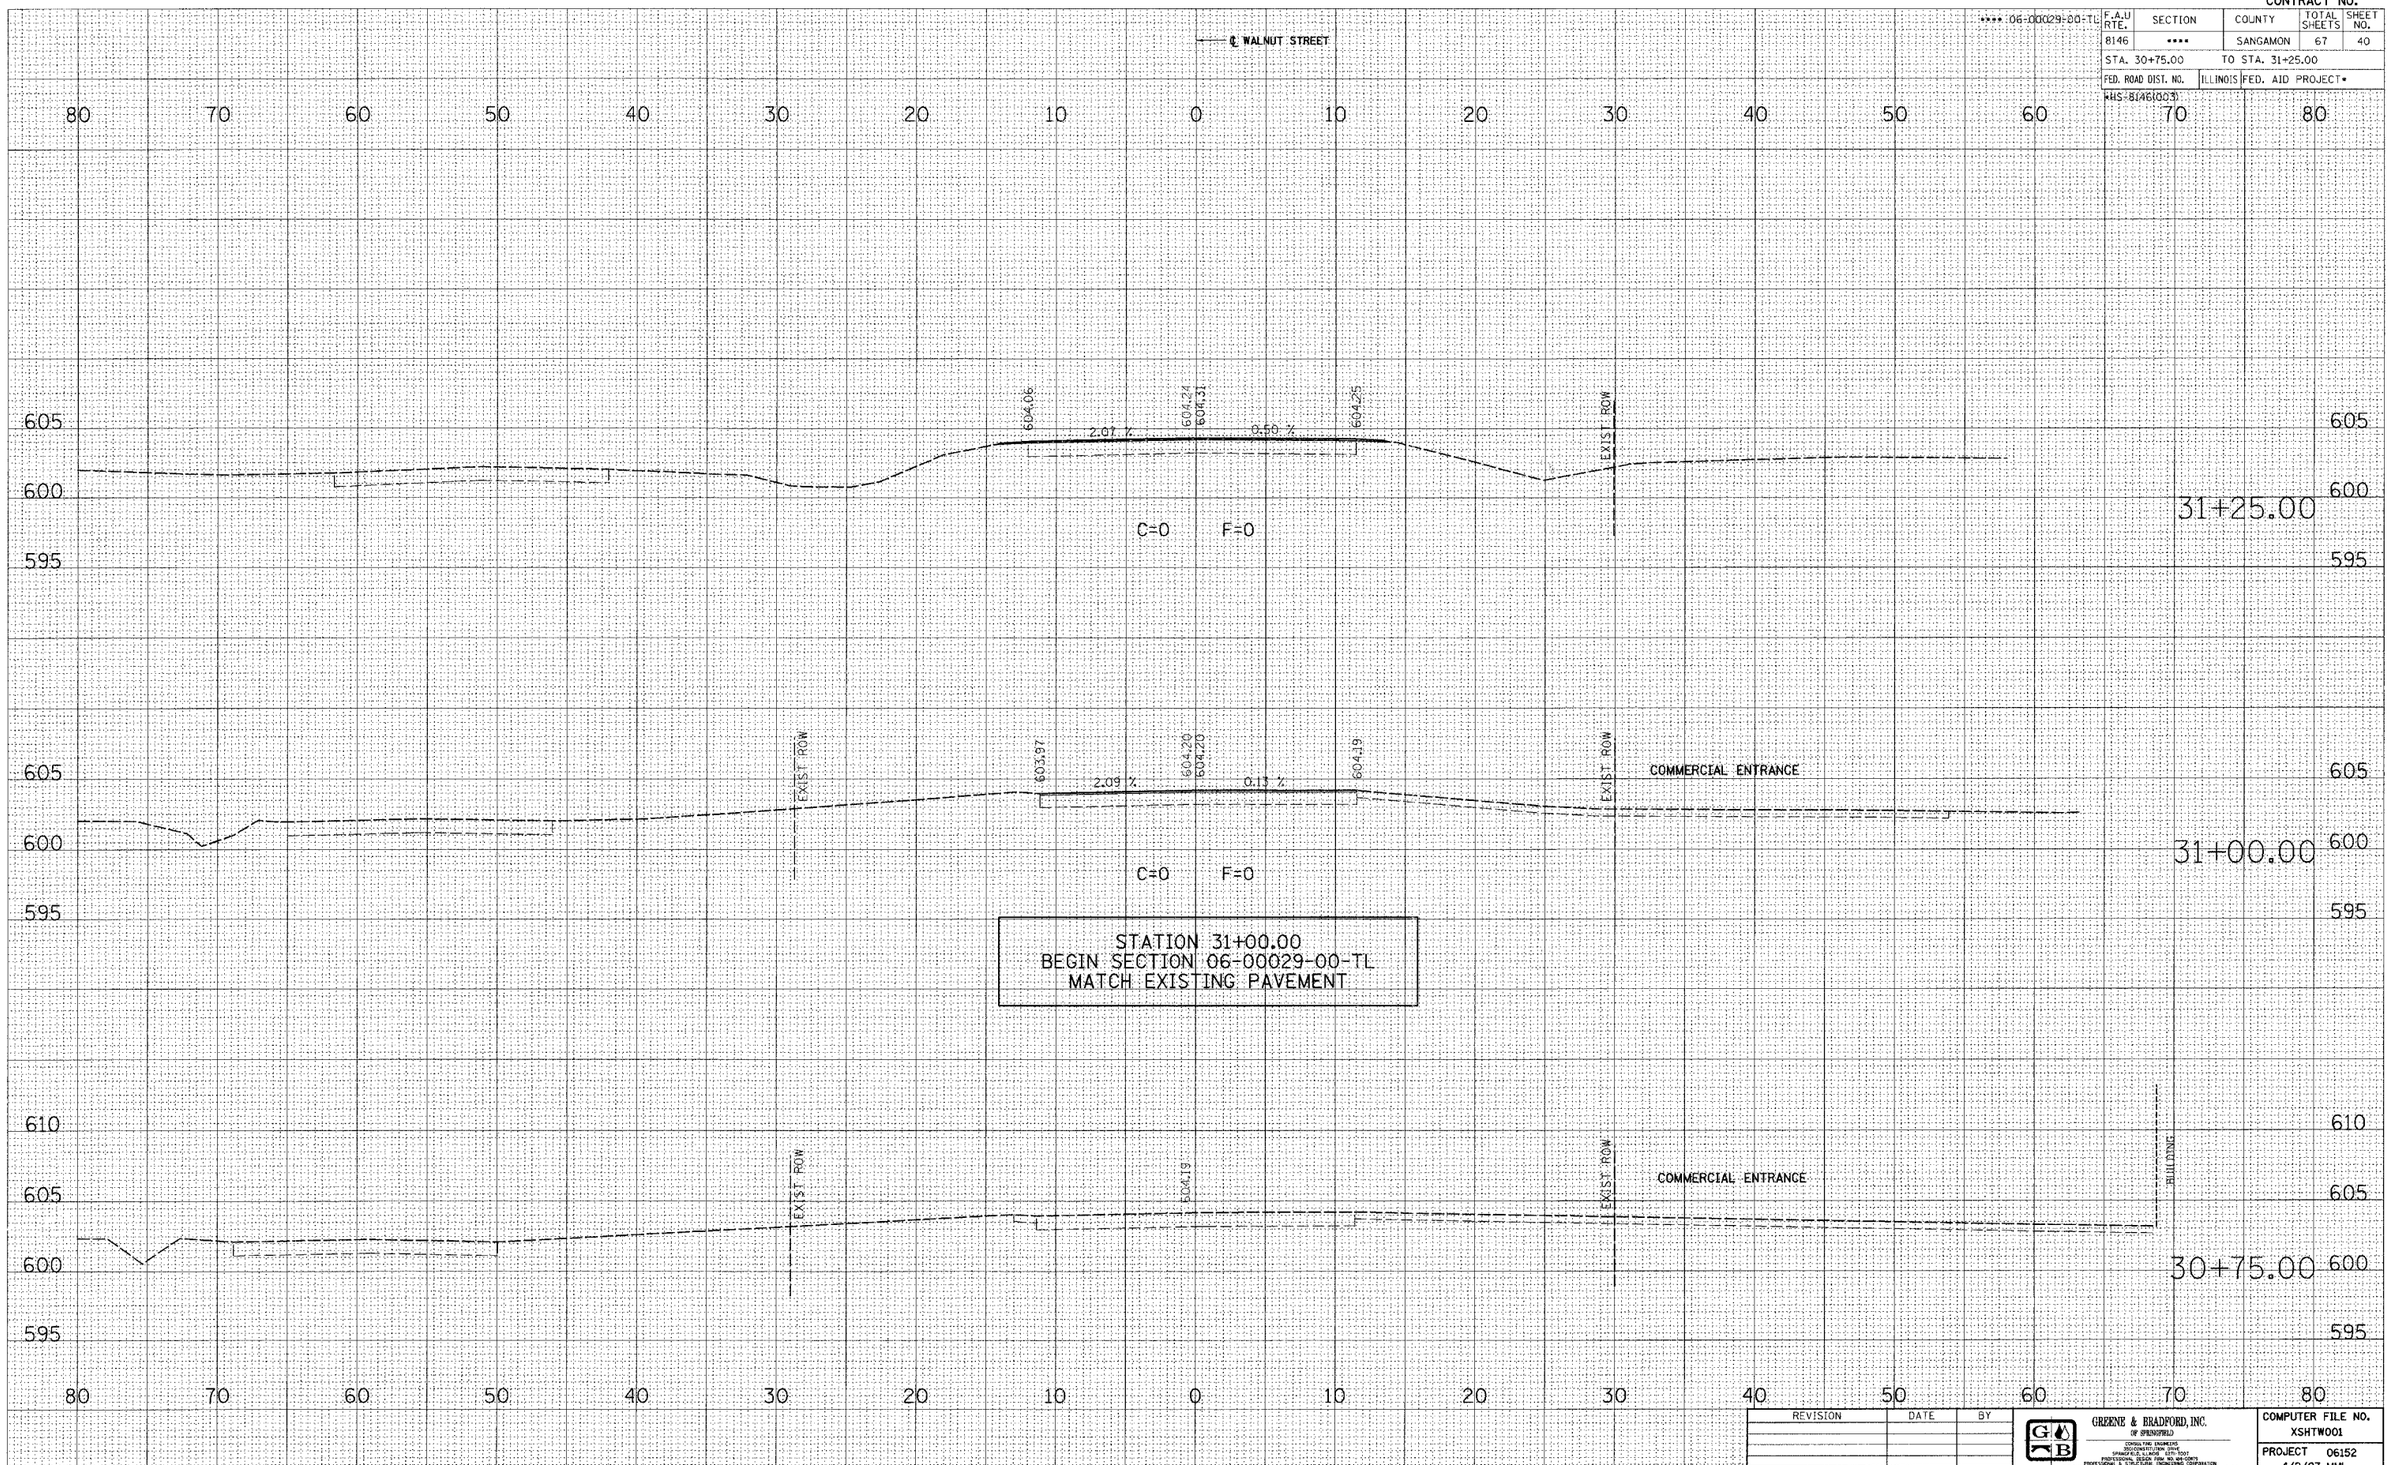


| REVISION | DATE | BY |
|---|---|---|
| | | |

GREENE & BRADFORD, INC.
OF SPRINGFIELD
CONSULTING ENGINEERS
2700 SOUTH DIRKSEN PARKWAY
SPRINGFIELD, ILLINOIS 62704-5107
PROFESSIONAL DESIGN FIRM NO. 184-0070
PROFESSIONAL & STRUCTURAL ENGINEERING CORPORATION
(217) 782-8474, (217) 782-6227 (FILE)

COMPUTER FILE NO. XSHTW001

PROJECT 06152

4/2/07-MML

# WALNUT STREET CROSS SECTIONS

| FINAL SURVEY | BY | DATE |
|---|---|---|
| SURVEYED | | |
| PLOTTED | | |
| NOTE BOOK TEMPLATE | | |
| AREAS | | |
| NO. AREAS CHECKED | | |

| ORIGINAL SURVEY | BY | DATE |
|---|---|---|
| SURVEYED | | |
| PLOTTED | | |
| NOTE BOOK TEMPLATE | | |
| AREAS | | |
| NO. AREAS CHECKED | | |

PLOT DATE = 4/27/2007
FILENAME = C:\PROJECT\CHAN\MISC\XSHTW001.dgn
PLOT SCALE = 5.0000 / IN.
MODEL = Default
OPERATOR = Frankv