93443 CONTRACT NO.

F.A.U RTE.	SECTION	COUNTY	TOTAL SHEETS	SHEET NO.
8146	****	SANGAMON	67	41

STA. 31+50.00 TO STA. 32+00.00

FED. ROAD DIST. NO. | ILLINOIS | FED. AID PROJECT*

*HS-8146(003)

**** 06-00029-00-TL

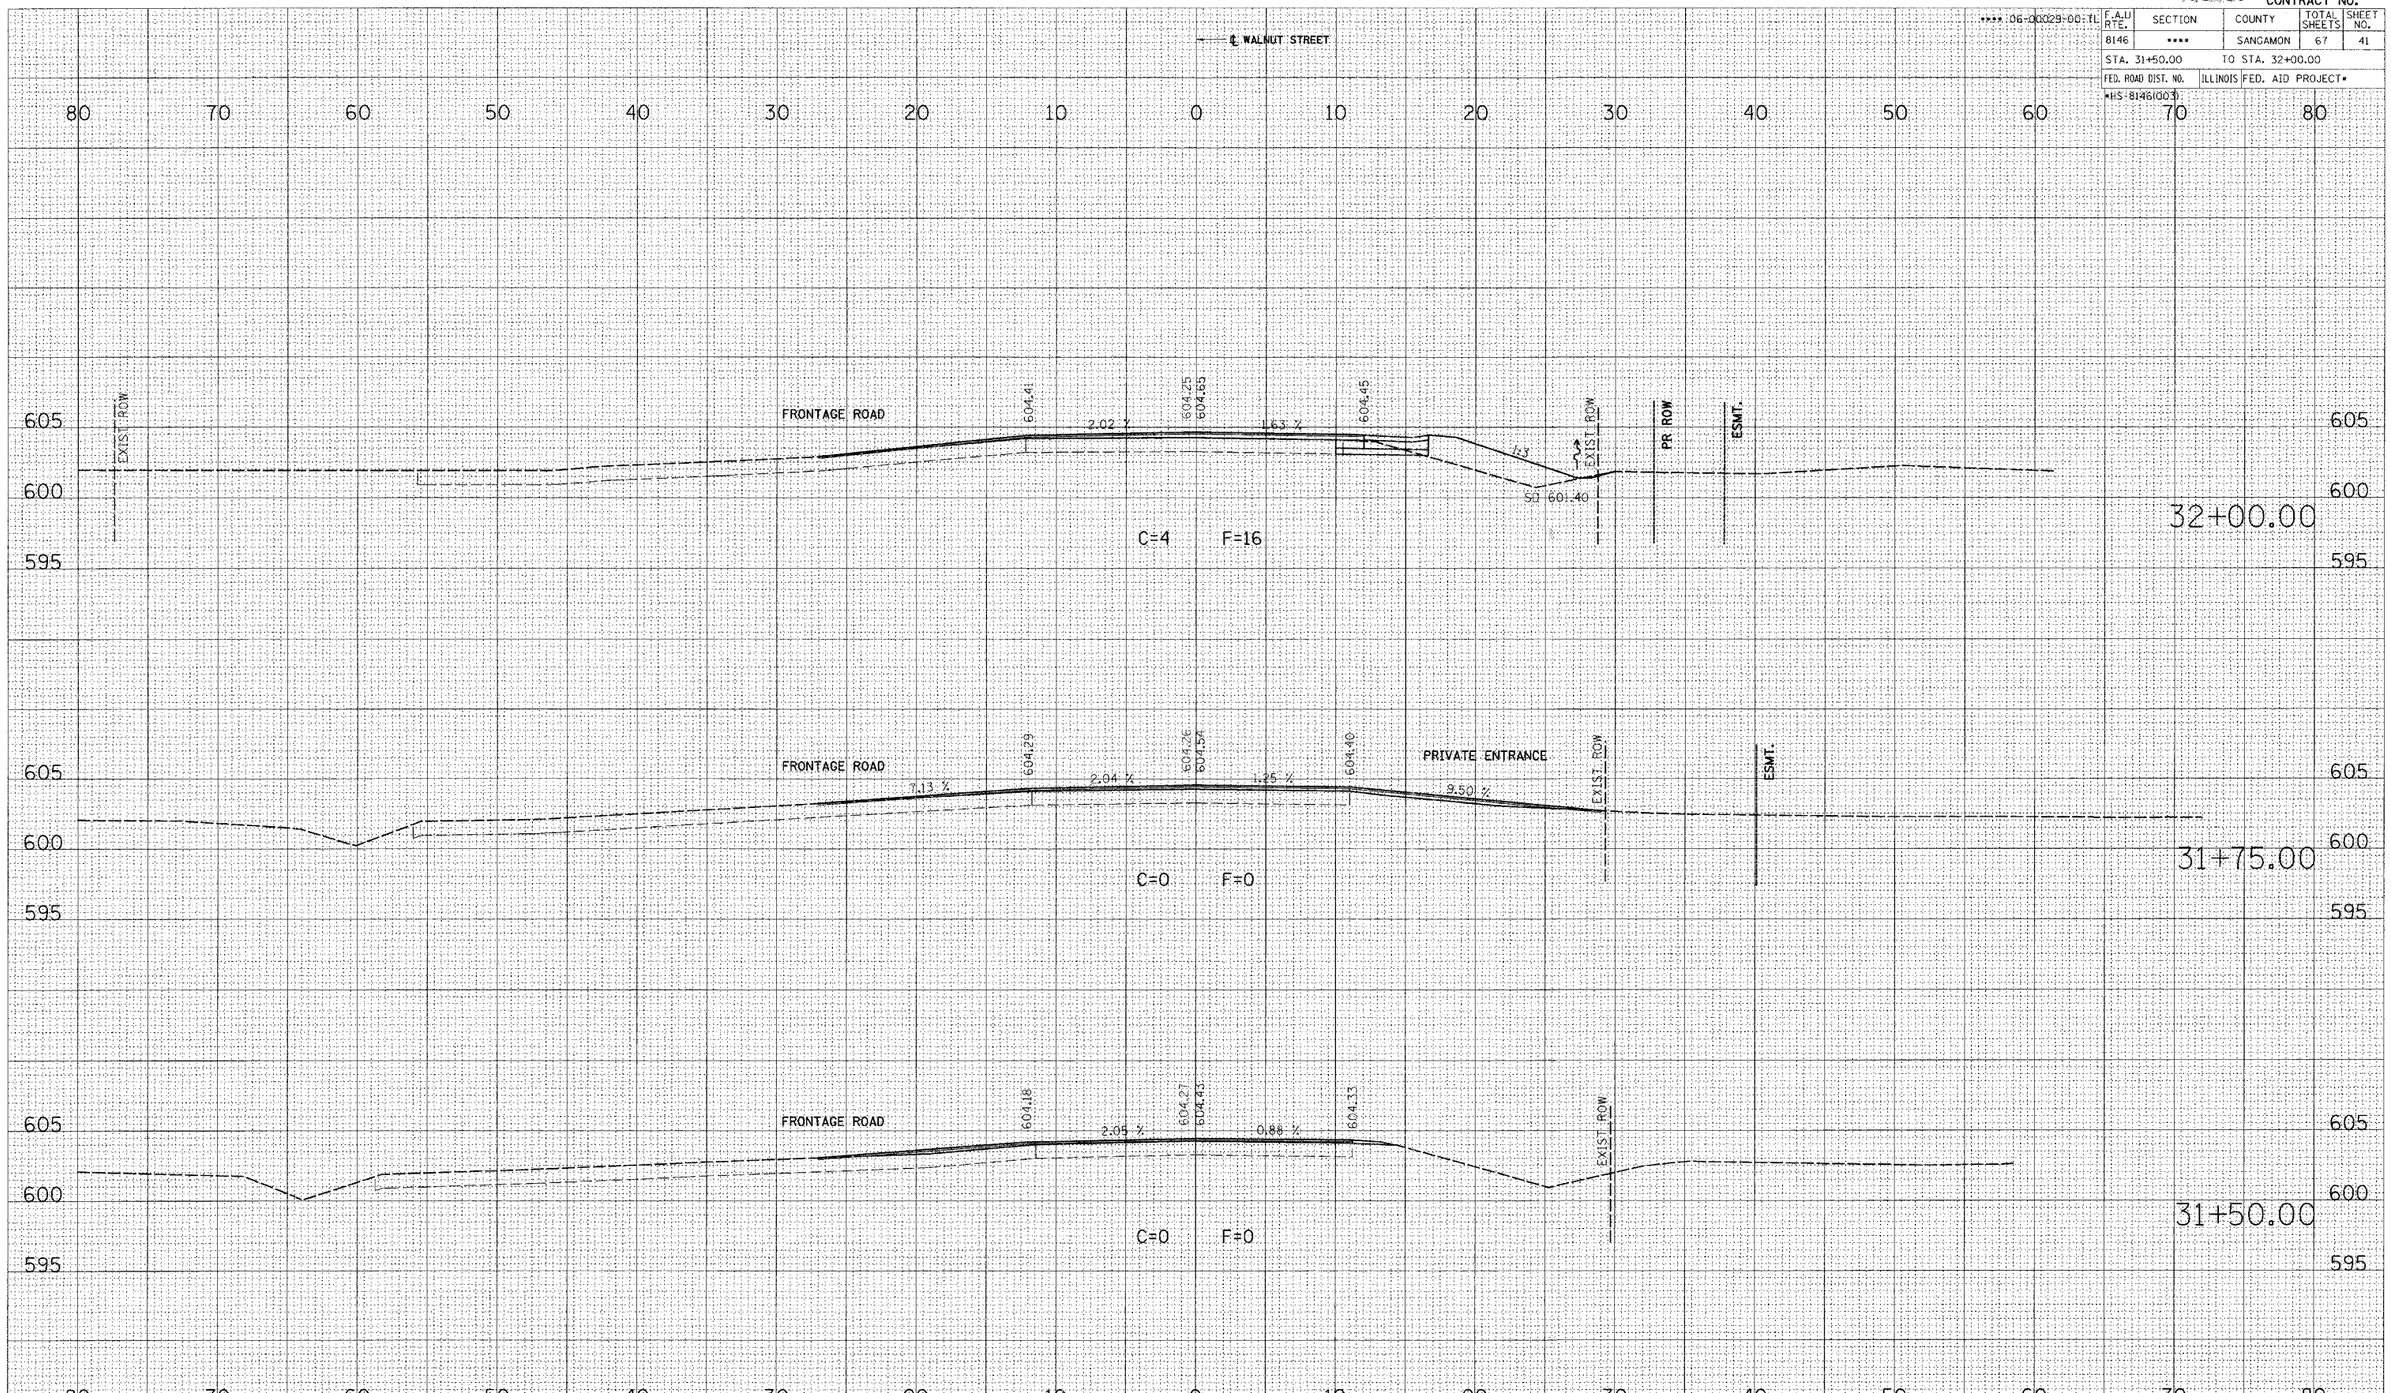

REVISION	DATE	BY

GREENE & BRADFORD, INC. OF SPRINGFIELD

COMPUTER FILE NO. XSHTW001

PROJECT 06152 4/2/07-MML

WALNUT STREET CROSS SECTIONS

FINAL SURVEY | NOTE BOOK | NO. | SURVEYED | PLOTTED | TEMPLATE | AREAS | AREAS CHECKED | BY | DATE

ORIGINAL SURVEY | NOTE BOOK | NO. | SURVEYED | PLOTTED | TEMPLATE | AREAS | AREAS CHECKED | BY | DATE

PLOT DATE = 4/27/2007
FILE NAME = J:\06152\DRAWINGS\XSHTW001.dgn
PLOT SCALE = 5.0000 ' / IN.
MODEL = Default
OPERATOR = frankv