93443

CONTRACT NO.

F.A.U RTE.	SECTION	COUNTY	TOTAL SHEETS	SHEET NO.
8146	****	SANGAMON	67	47

STA. 35+75.00 TO STA. 36+12.00

FED. ROAD DIST. NO. | ILLINOIS | FED. AID PROJECT *HS-8146(003)

**** 06-00029-00-TL

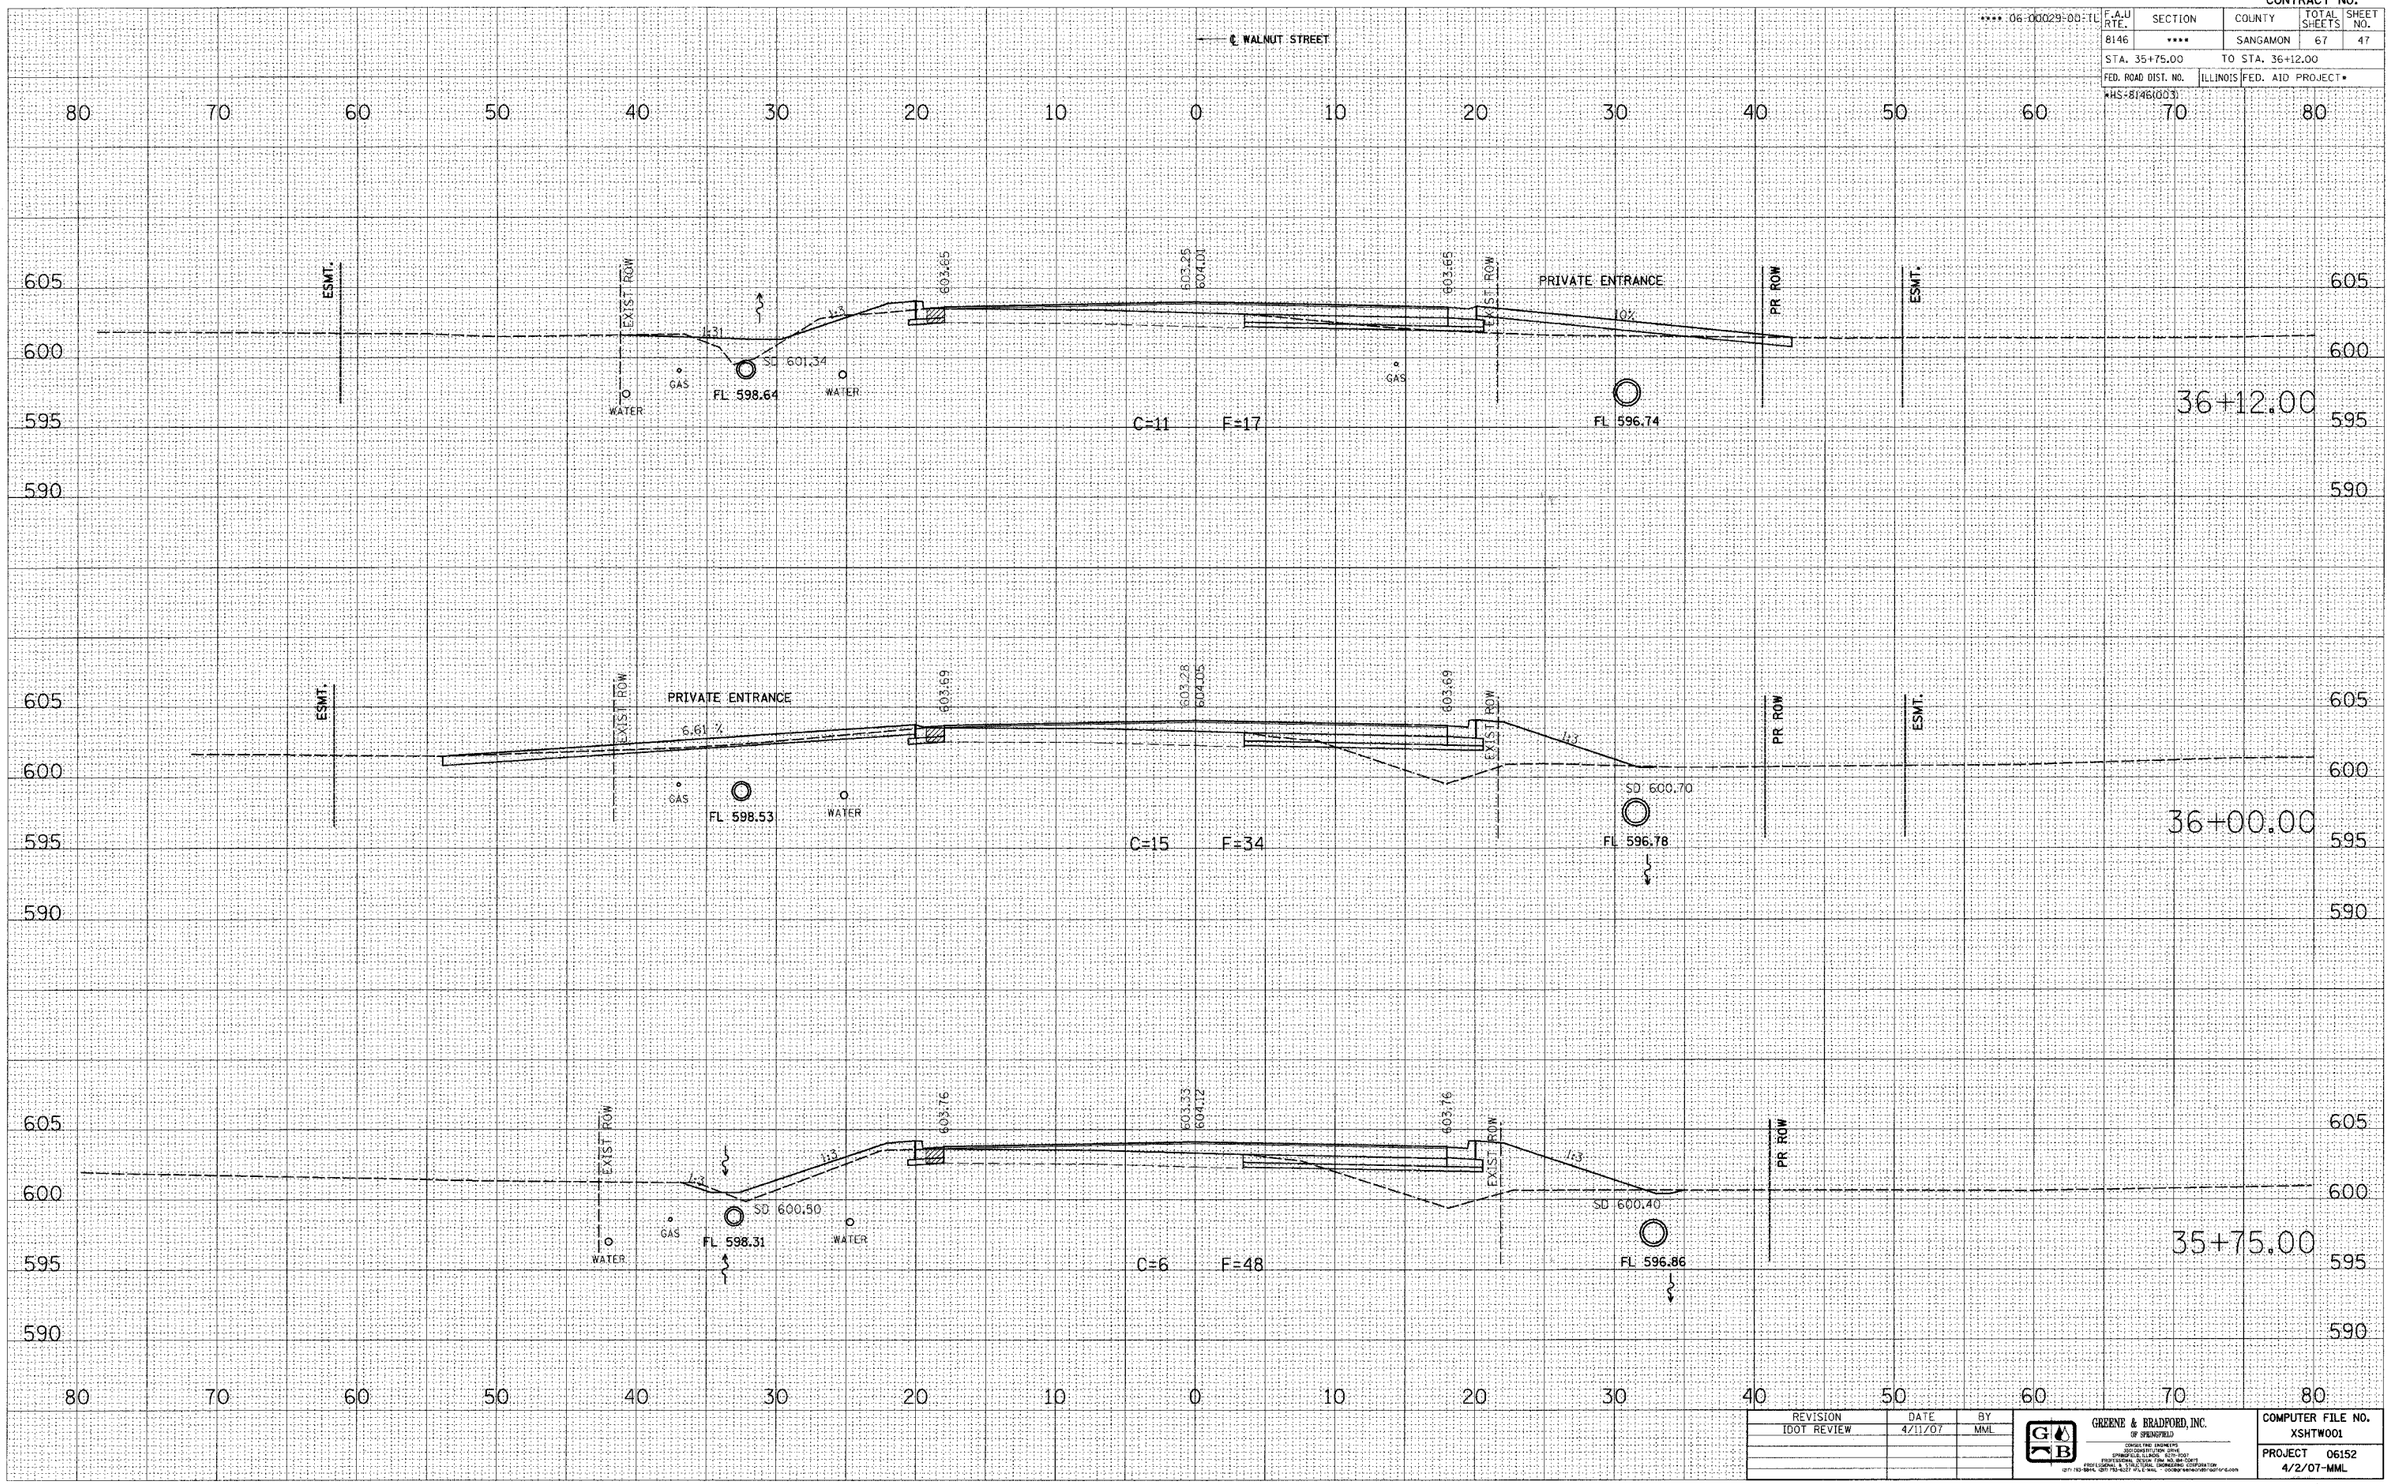

FINAL SURVEY	BY	DATE
SURVEYED		
PLOTTED		
TEMPLATE		
AREAS		
AREAS CHECKED		
NOTE BOOK		
NO.		

ORIGINAL SURVEY	BY	DATE
SURVEYED		
PLOTTED		
TEMPLATE		
AREAS		
AREAS CHECKED		
NOTE BOOK		
NO.		

PLOT DATE = 4/27/2007
FILE NAME = c:\pwworking\dot\d0029tl\xsht1w001.dgn
PLOT SCALE = 5.0000 ' / IN.
MODEL = Default
OPERATOR = frankv

REVISION	DATE	BY
IDOT REVIEW	4/11/07	MML

GREENE & BRADFORD, INC.
OF SPRINGFIELD
CIVIL ENGINEERS
ROAD CONSTRUCTION CONSULTANTS
STRUCTURAL DESIGN CONSULTANTS
PROFESSIONAL DESIGN FIRM NO. 184-000873
PROFESSIONAL & STRUCTURAL ENGINEERING CORPORATION
(217) 782-3816, (217) 782-6217 FAX/E.MAIL - CADD@GREENEBRADFORD.COM

COMPUTER FILE NO. XSHTW001

PROJECT 06152
4/2/07-MML

WALNUT STREET CROSS SECTIONS