93443 CONTRACT NO.

F.A.U RTE.	SECTION	COUNTY	TOTAL SHEETS	SHEET NO.
8146	••••	SANGAMON	67	49

STA. 37+00.00 TO STA. 37+75.00

FED. ROAD DIST. NO. | ILLINOIS | FED. AID PROJECT•

•HS-8146(003)

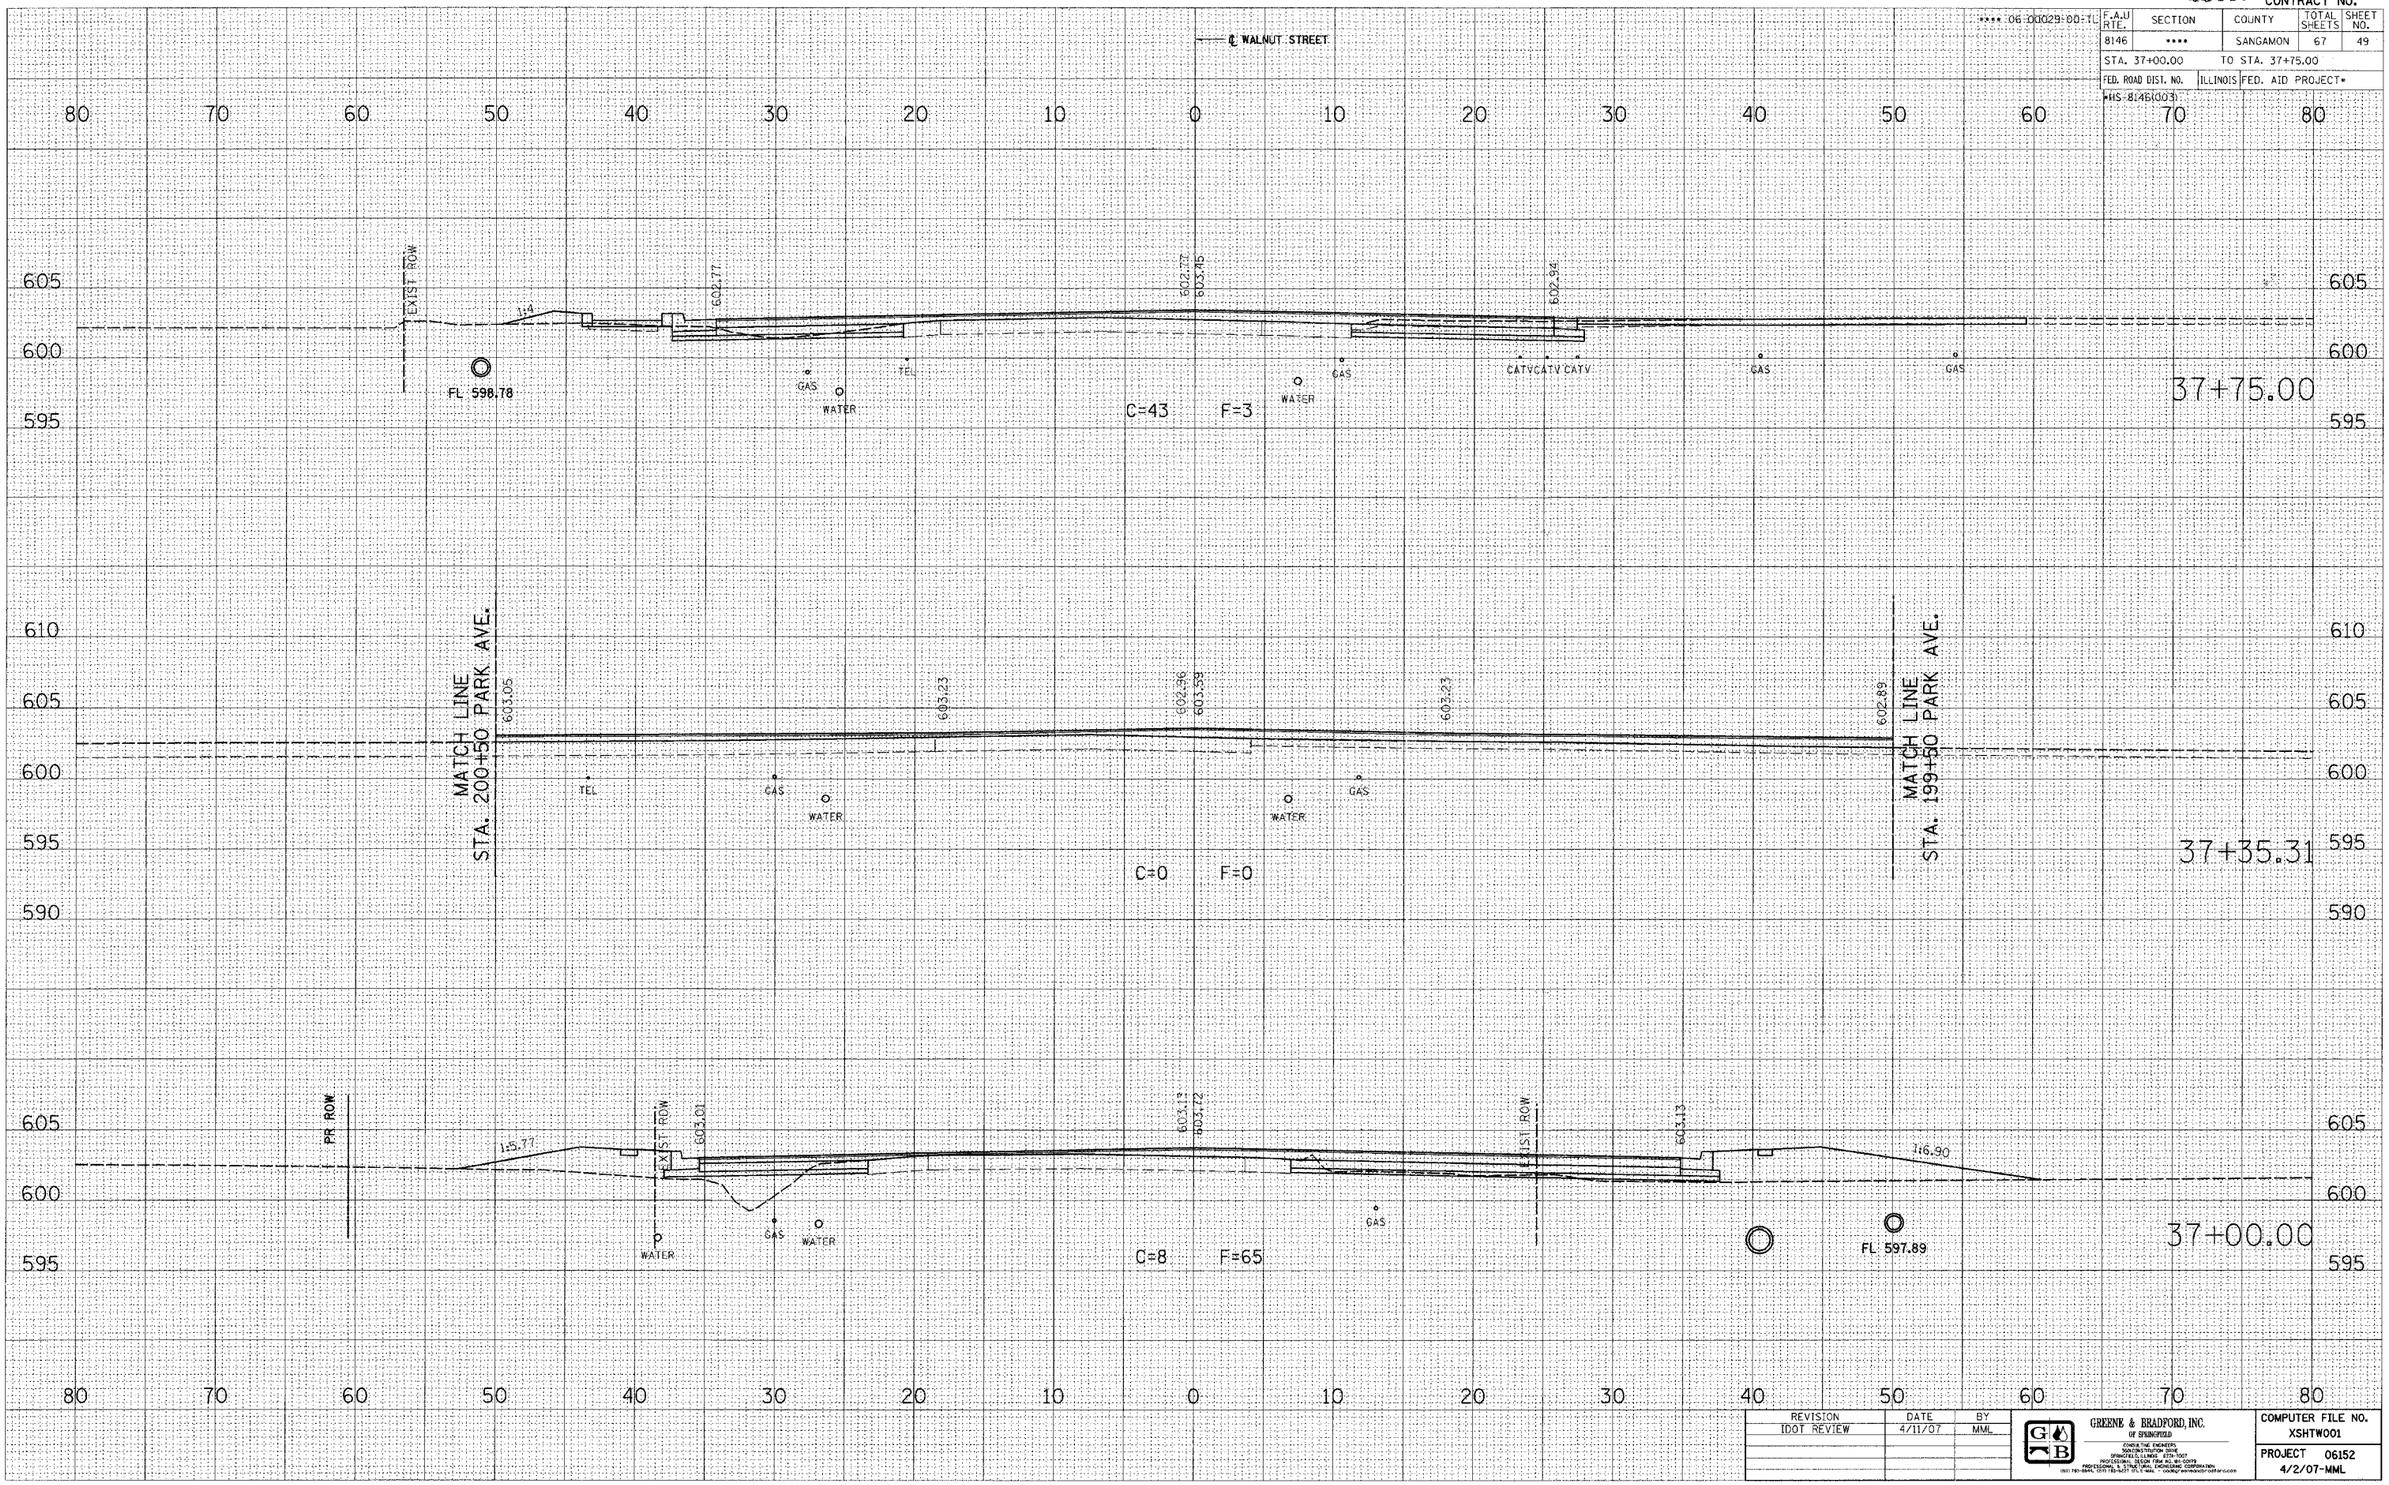

REVISION	DATE	BY
IDOT REVIEW	4/11/07	MML

GREENE & BRADFORD, INC. OF SPRINGFIELD

COMPUTER FILE NO. XSHTW001

PROJECT 06152

4/2/07-MML

WALNUT STREET CROSS SECTIONS