93443 CONTRACT NO.

F.A.U RTE.	SECTION	COUNTY	TOTAL SHEETS	SHEET NO.
8146	****	SANGAMON	67	55

STA. 41+50.00 TO STA. 42+00.00

FED. ROAD DIST. NO. ILLINOIS FED. AID PROJECT*

*HS-8146(003)

**** 06-00029-00-TL

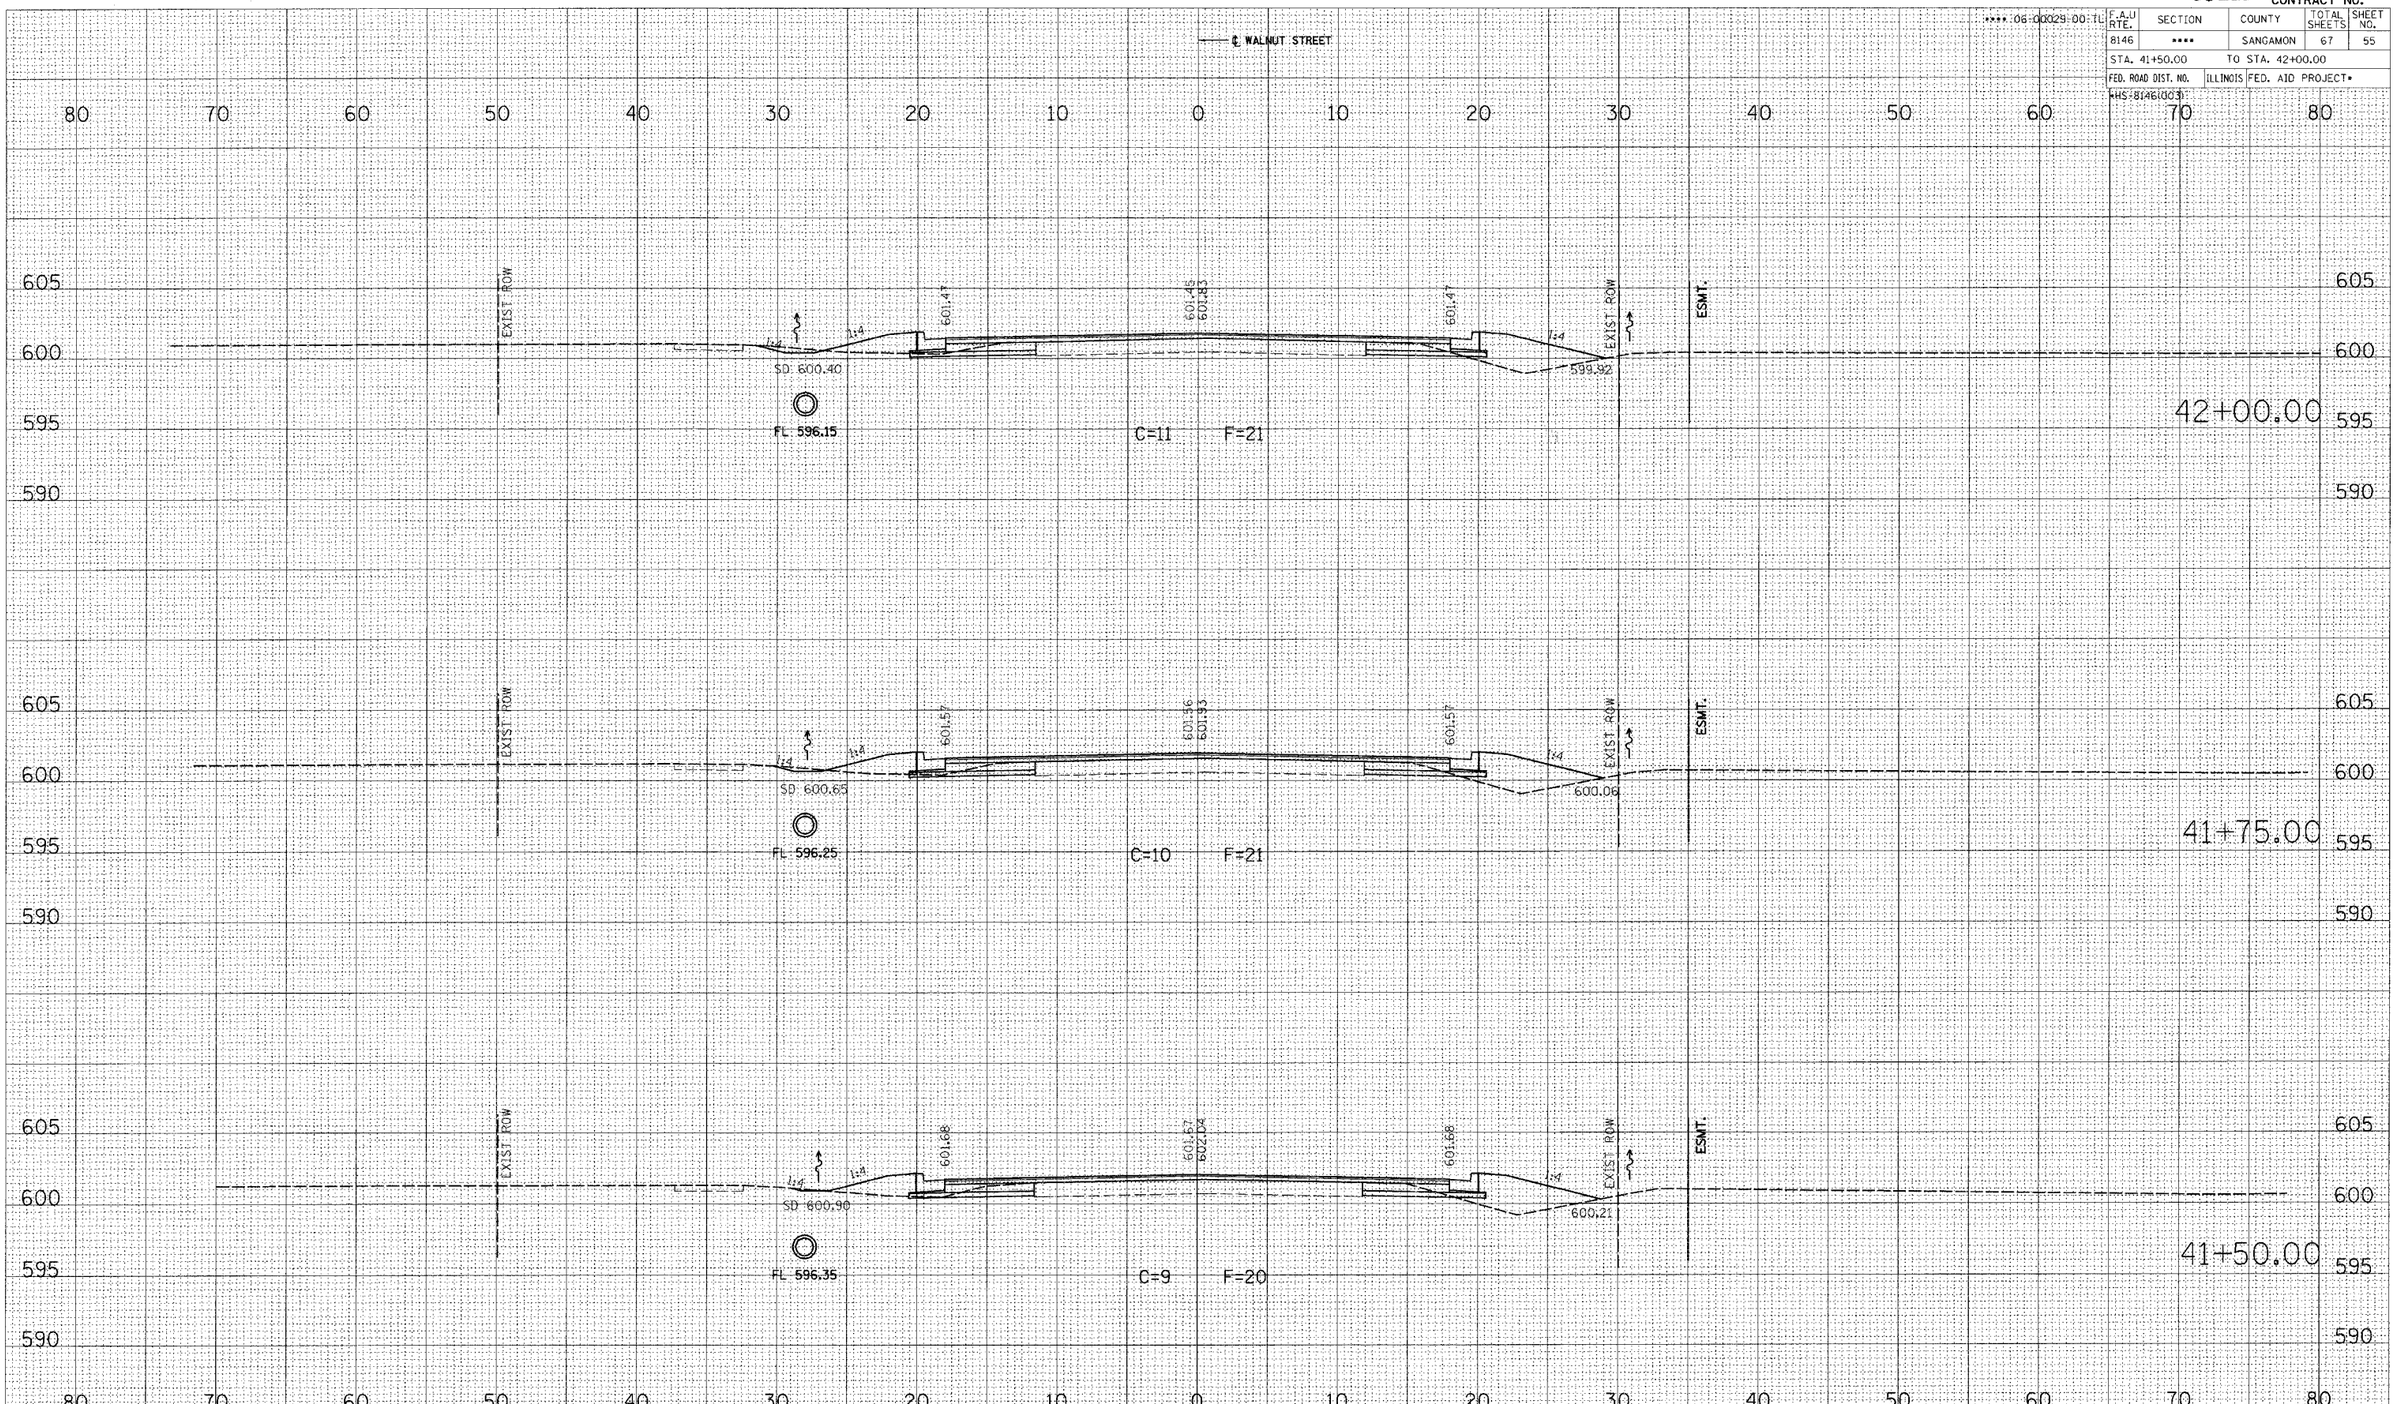

REVISION	DATE	BY

GREENE & BRADFORD, INC. OF SPRINGFIELD
CONSULTING ENGINEERS
300 CONSTITUTION DRIVE
SPRINGFIELD, ILLINOIS 62711-7007
PROFESSIONAL DESIGN FIRM NO. 184-000173
PROFESSIONAL ENGINEERING CORPORATION
(217) 793-8844, (217) 793-8227 FILE NAME - coadgreenebradford.com

COMPUTER FILE NO. XSHTW001

PROJECT 06152
4/2/07-MML

WALNUT STREET CROSS SECTIONS

FINAL SURVEY — NOTE BOOK NO. — SURVEYED — PLOTTED — TEMPLATE — AREAS — AREAS CHECKED — BY — DATE

ORIGINAL SURVEY — NOTE BOOK NO. — SURVEYED — PLOTTED — TEMPLATE — AREAS — AREAS CHECKED — BY — DATE

PLOT DATE = 4/27/2007
FILE NAME = J:\06152\DRAWINGS\XSHTW001.dgn
PLOT SCALE = 5.0000 ' / IN.
MODEL = Default
OPERATOR = frankv