93443 CONTRACT NO.

| F.A.U RTE. | SECTION | COUNTY | TOTAL SHEETS | SHEET NO. |
|---|---|---|---|---|
| 8146 | **** | SANGAMON | 67 | 56 |

STA. 42+25.00 TO STA. 42+75.00

FED. ROAD DIST. NO. ILLINOIS FED. AID PROJECT*

*HS-8146(003)

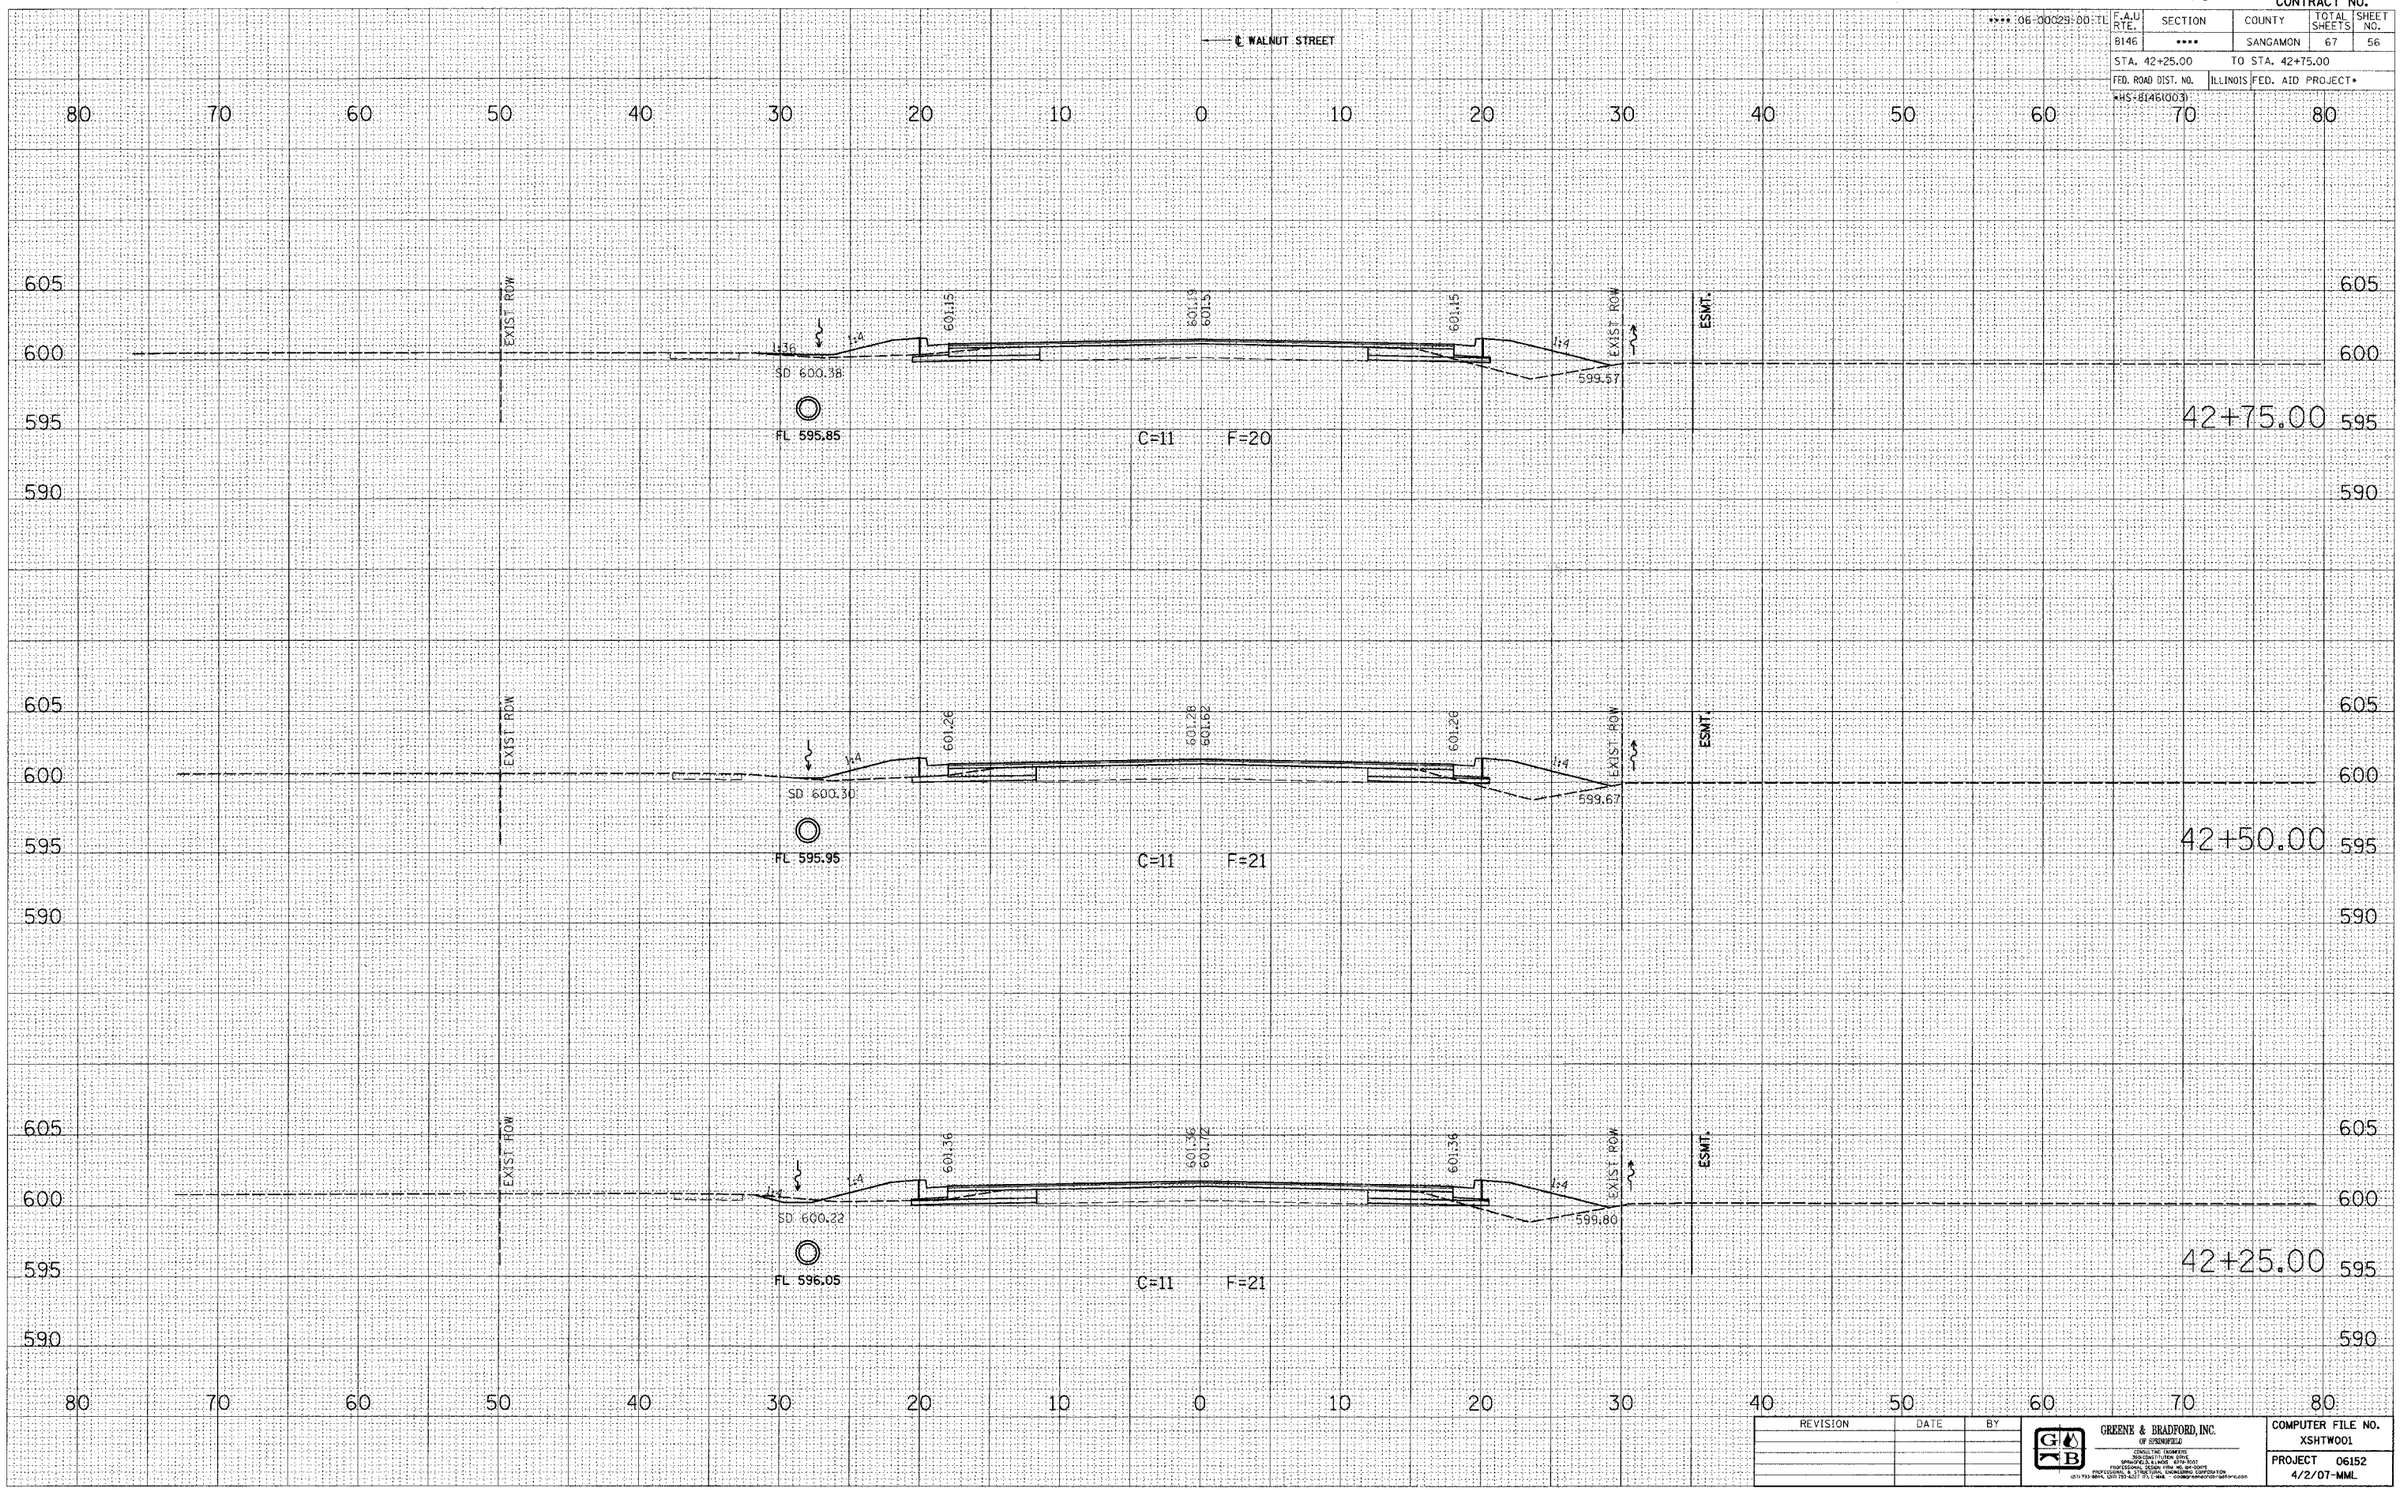


| REVISION | DATE | BY |
|---|---|---|
| | | |

GREENE & BRADFORD, INC. OF SPRINGFIELD

COMPUTER FILE NO. XSHTW001

PROJECT 06152 4/2/07-MML

# WALNUT STREET CROSS SECTIONS

FINAL SURVEY: SURVEYED, PLOTTED, TEMPLATE, AREAS, AREAS CHECKED — NOTE BOOK NO. — BY — DATE

ORIGINAL SURVEY: SURVEYED, PLOTTED, TEMPLATE, AREAS, AREAS CHECKED — NOTE BOOK NO. — BY — DATE

PLOT DATE = 4/27/2007
FILE NAME = J:\06152\DRAWINGS\XSHTW001.dgn
PLOT SCALE = 5.0000 ' / IN.
MODEL = Default
OPERATOR = frankv