93443

CONTRACT NO.

F.A.U RTE.	SECTION	COUNTY	TOTAL SHEETS	SHEET NO.
8146	••••	SANGAMON	67	57
STA. 43+00.00		TO STA. 43+50.00		
FED. ROAD DIST. NO.	ILLINOIS	FED. AID PROJECT•		

•HS-8146(003)

•••• 06-00029-00-TL

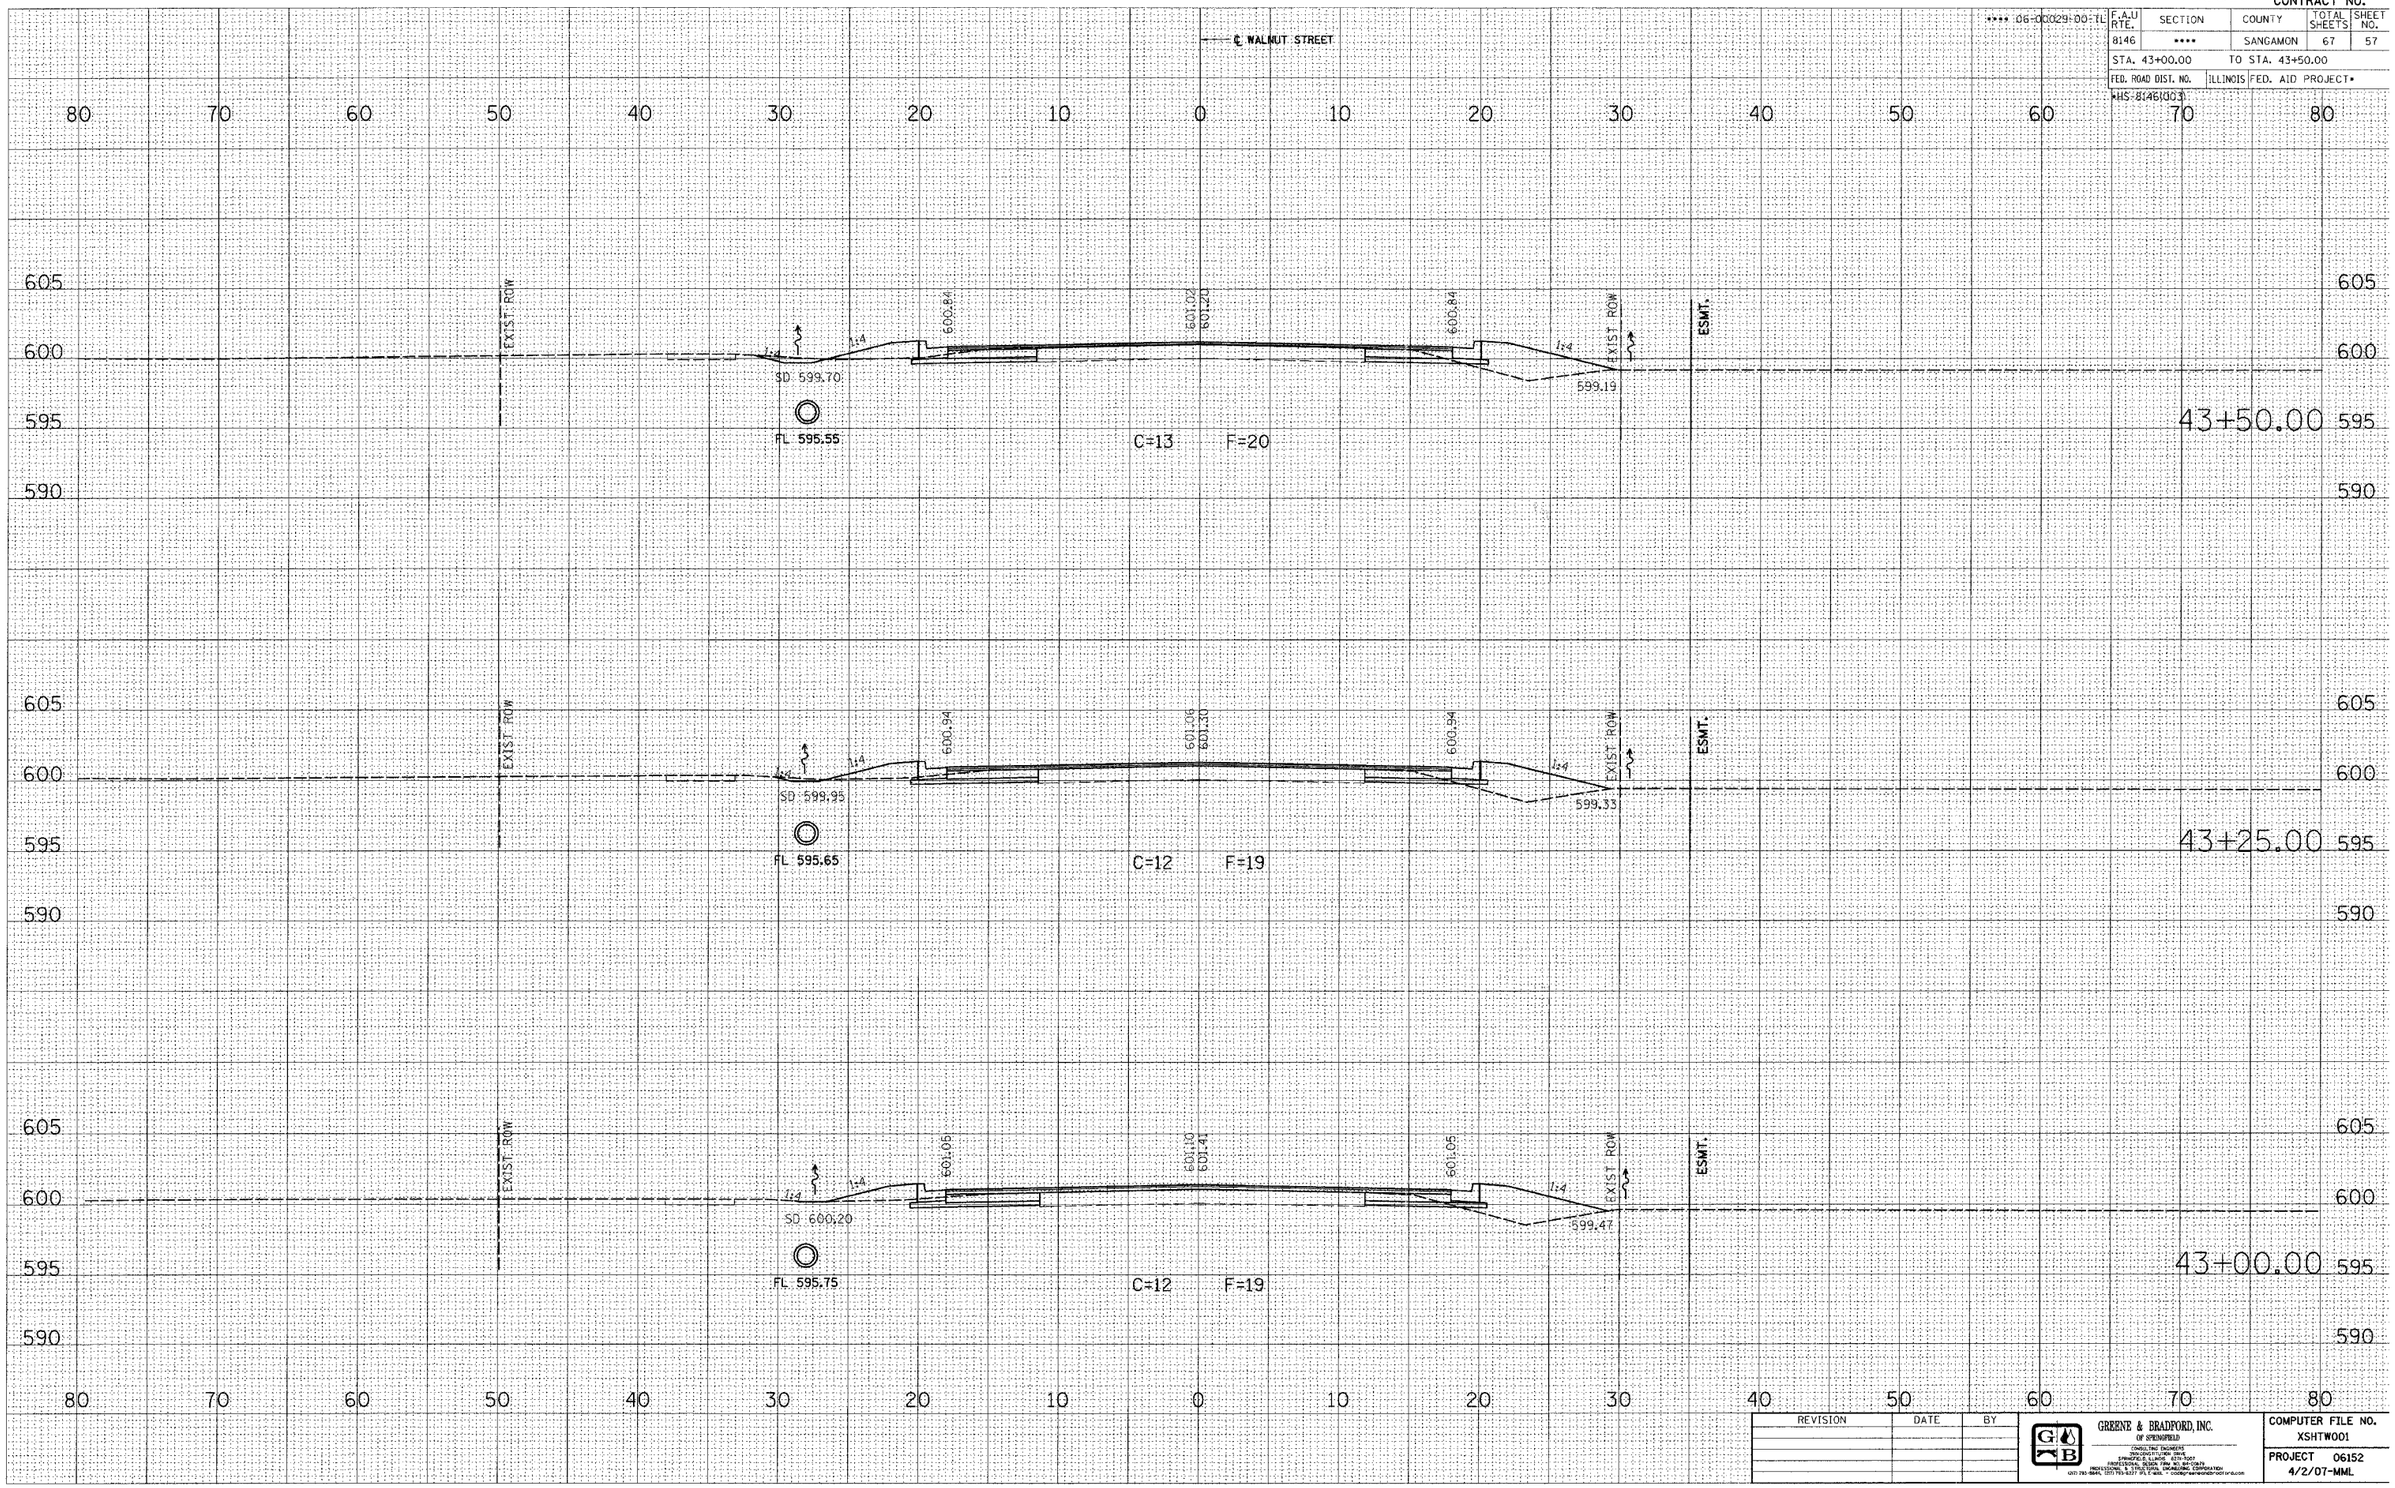

REVISION	DATE	BY

GREENE & BRADFORD, INC.
OF SPRINGFIELD
CONSULTING ENGINEERS
3914 CONSTITUTION DRIVE
SPRINGFIELD, ILLINOIS 62707
PROFESSIONAL DESIGN FIRM NO. 184-000176
(217) 793-3848, (217) 793-4227 (FAX) E-MAIL: = cadd@gbengineers@comcast.net
INDEPENDENT & STRUCTURAL ENGINEERING CORPORATION

COMPUTER FILE NO. XSHTW001

PROJECT 06152
4/2/07-MML

WALNUT STREET CROSS SECTIONS

FINAL SURVEY	BY	DATE
SURVEYED		
PLOTTED		
TEMPLATE		
AREAS		
AREAS CHECKED		
NOTE BOOK NO.		

ORIGINAL SURVEY	BY	DATE
SURVEYED		
PLOTTED		
TEMPLATE		
AREAS		
AREAS CHECKED		
NOTE BOOK NO.		

PLOT DATE = 4/27/2007
FILE NAME = J:\06152\DRAWINGS\XSHTW001.dgn
PLOT SCALE = 5.0000 ' / IN.
WATERSHED = Default
OPERATOR = Default