93443 CONTRACT NO.

| F.A.U RTE. | SECTION | COUNTY | TOTAL SHEETS | SHEET NO. |
|---|---|---|---|---|
| 8146 | **** | SANGAMON | 67 | 58 |
| STA. 43+75.00 | | TO STA. 44+25.00 | | |
| FED. ROAD DIST. NO. | ILLINOIS | FED. AID PROJECT= | | |
| =HS-8146(003) | | | | |

**** 06-00029-00-TL

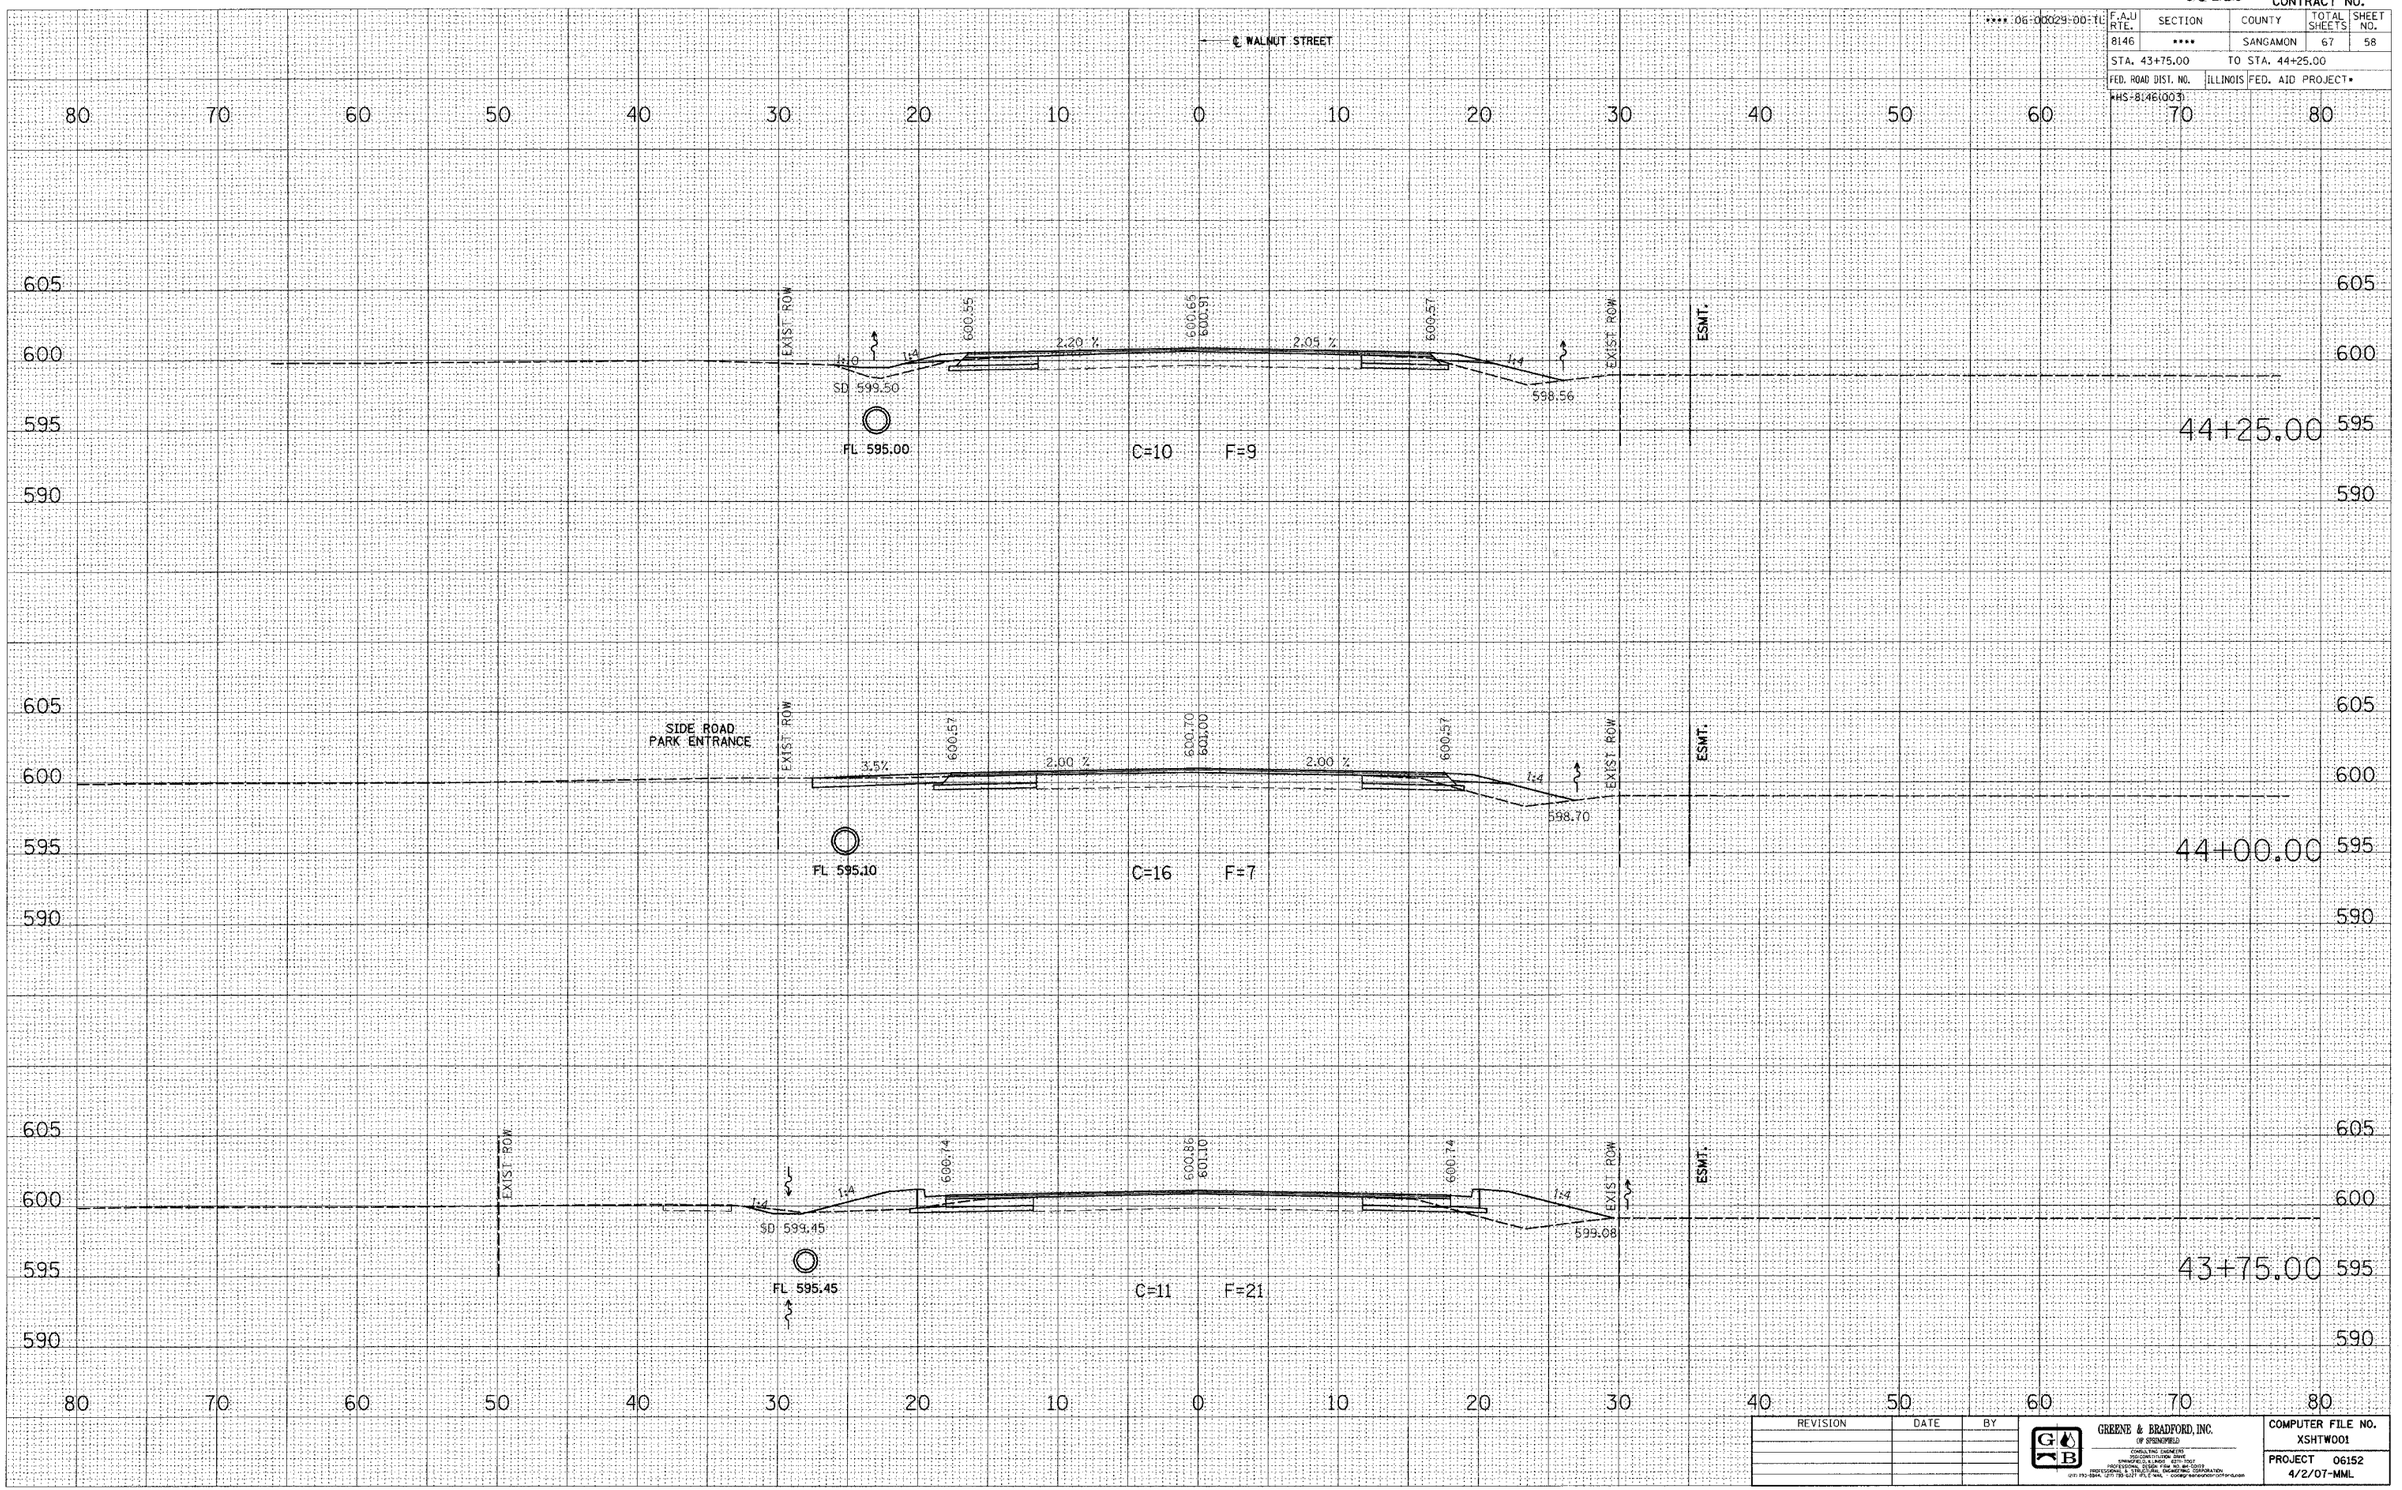


| REVISION | DATE | BY |
|---|---|---|
| | | |

GREENE & BRADFORD, INC.
(OF SPRINGFIELD)
CONSULTING ENGINEERS
RECONSTITUTION 2001
1000 WEST WASHINGTON STREET
PROFESSIONAL DESIGN FIRM NO. 184-001003
PROFESSIONAL & STRUCTURAL ENGINEERING CORPORATION
VOICE 217-793-3944, 1-217-793-3977 (FILE MAIL) - GBDEP@GREENEANDBRADFORD.COM

COMPUTER FILE NO. XSHTW001
PROJECT 06152
4/2/07-MML

# WALNUT STREET CROSS SECTIONS

| ORIGINAL SURVEY? | | BY | DATE |
|---|---|---|---|
| NOTE BOOK | SURVEYED | | |
| NO. | PLOTTED | | |
| | TEMPLATE | | |
| | AREAS | | |
| | AREAS CHECKED | | |

| FINAL SURVEY | | BY | DATE |
|---|---|---|---|
| NOTE BOOK | SURVEYED | | |
| NO. | PLOTTED | | |
| | TEMPLATE | | |
| | AREAS | | |
| | AREAS CHECKED | | |

PLOT DATE = 4/27/2007
FILE NAME = J:\8615\DRAWINGS\XSHTW001.dgn
PLOT SCALE = 5.0000 ' / IN.
MODEL = Default
OPERATOR = tramx