93443 CONTRACT NO.

F.A.U RTE.	SECTION	COUNTY	TOTAL SHEETS	SHEET NO.
8146	••••	SANGAMON	67	61
STA. 196+53.00		TO STA. 197+00.00		
FED. ROAD DIST. NO.	ILLINOIS	FED. AID PROJECT •		

•••• 06-00029-00-TL

• HS-8146 (003)

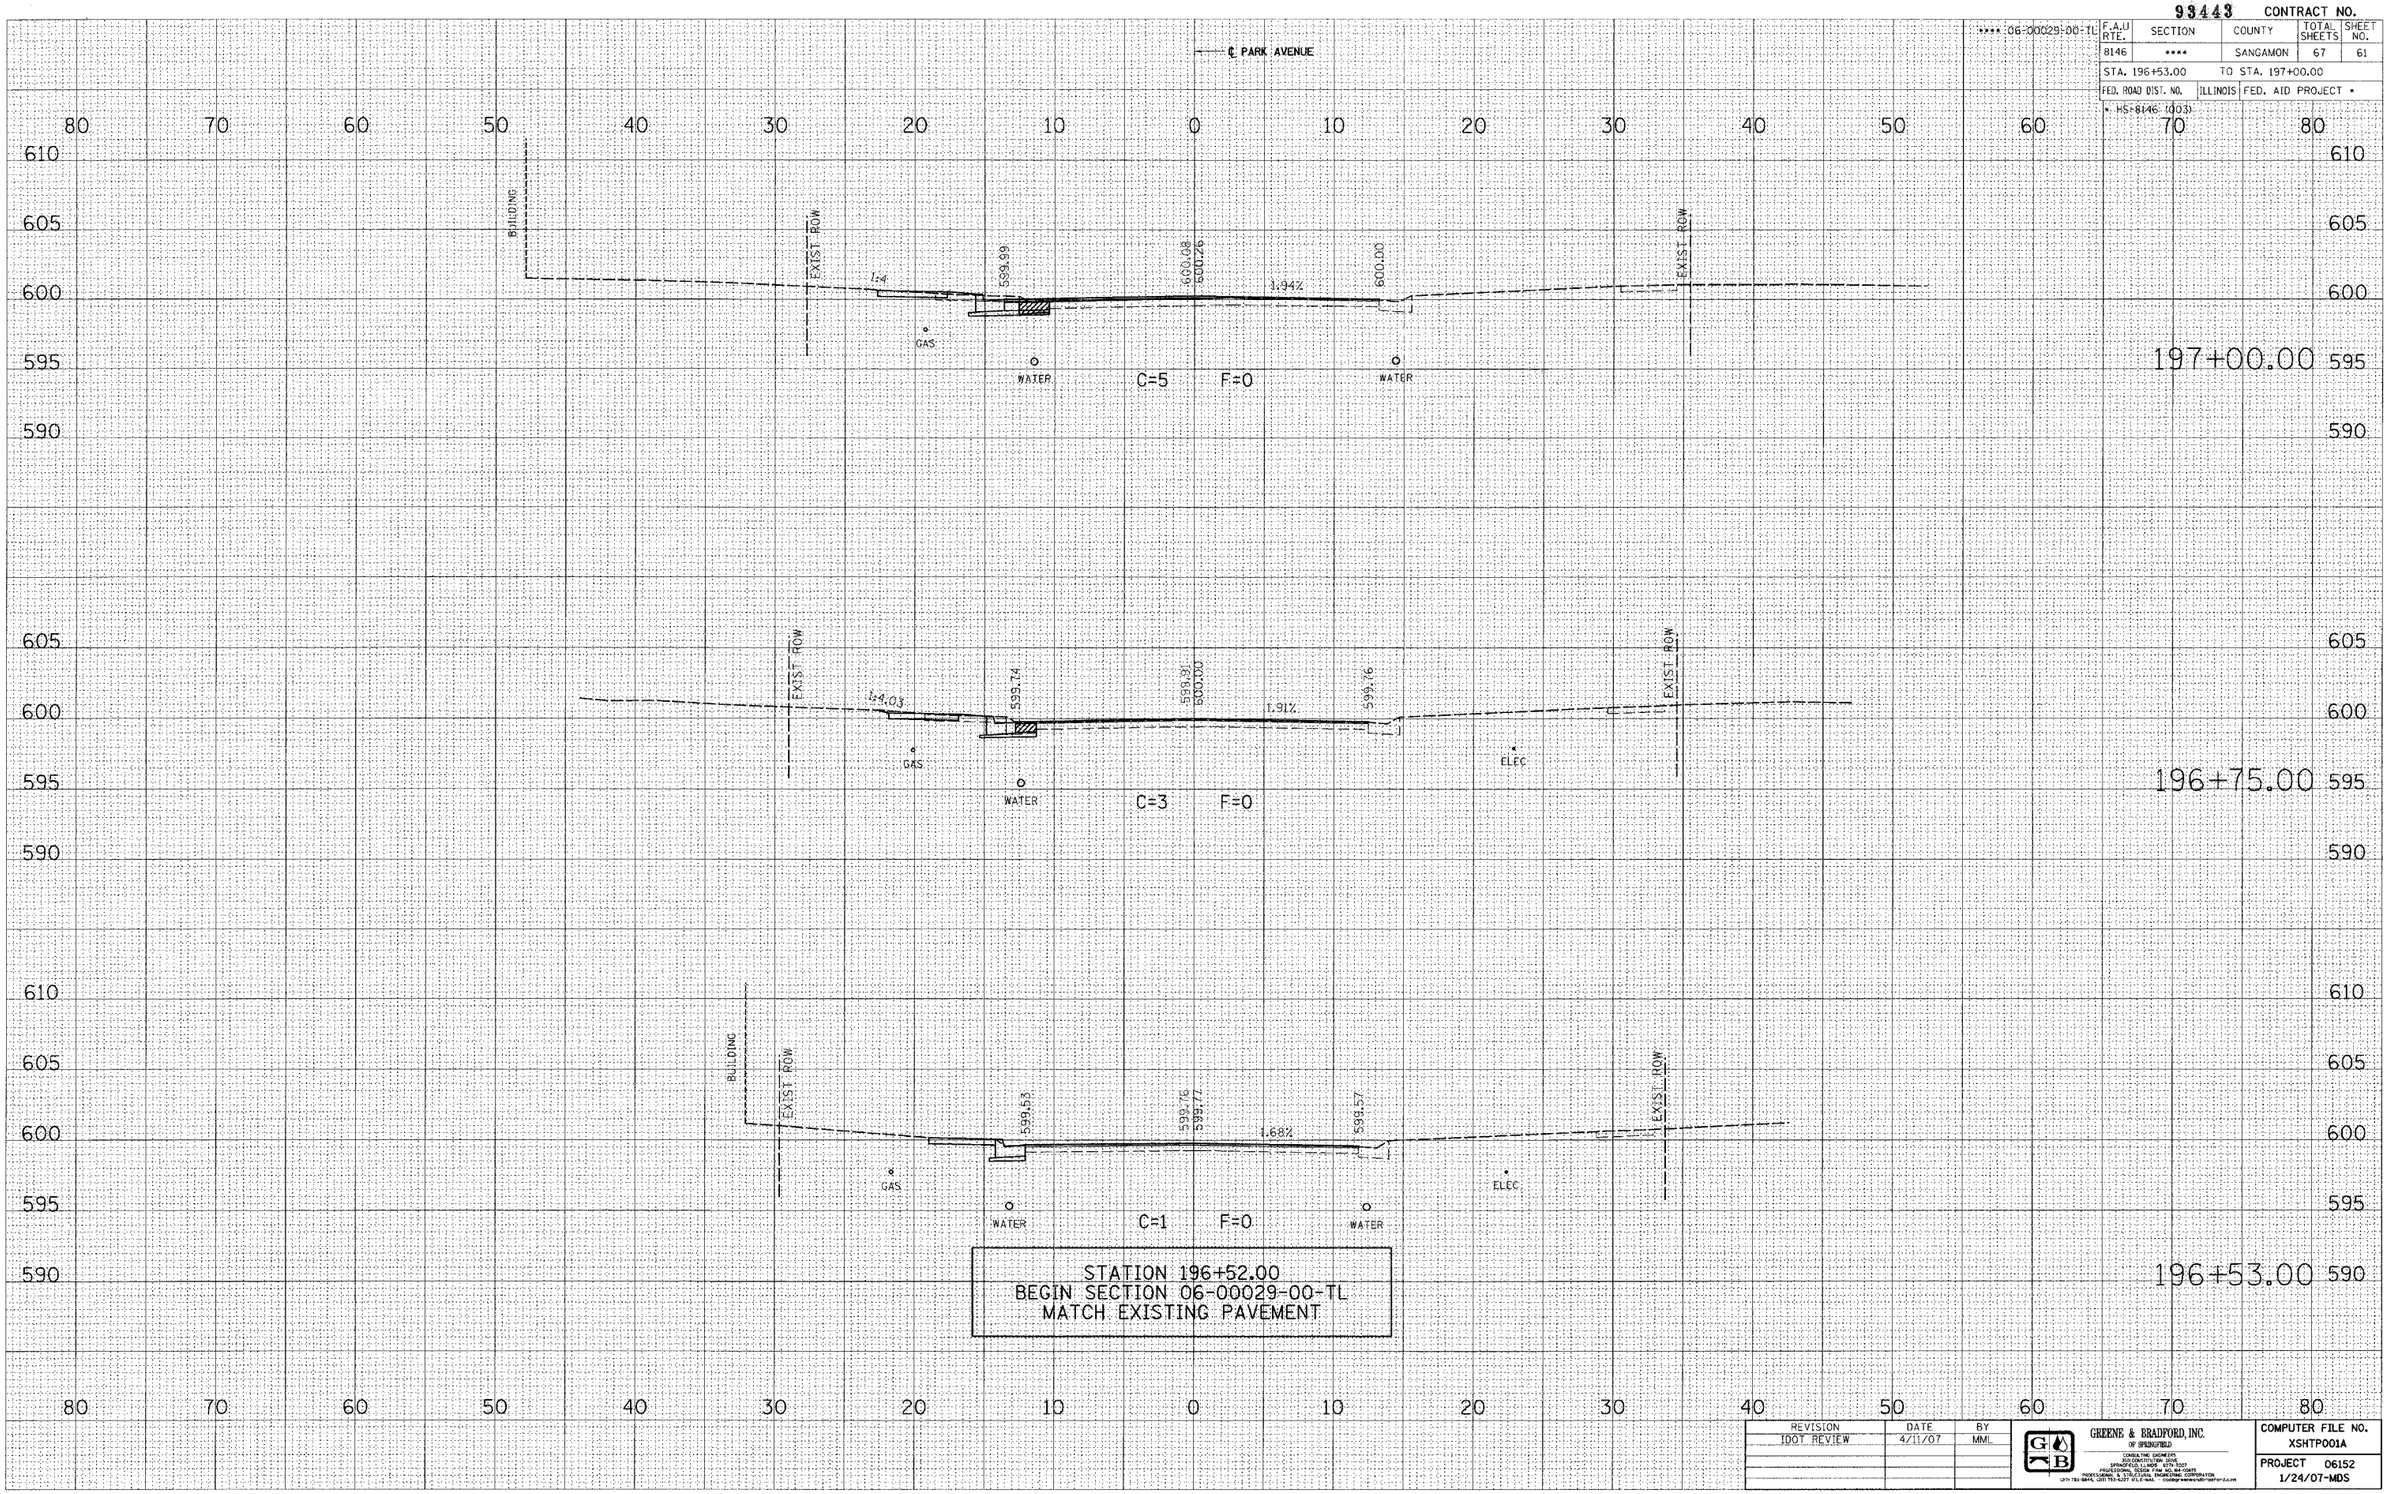

REVISION	DATE	BY
IDOT REVIEW	4/11/07	MML

GREENE & BRADFORD, INC.
OF SPRINGFIELD
CONSULTING ENGINEERS
650 CONSTITUTION DRIVE
SPRINGFIELD, ILLINOIS 62707
PROFESSIONAL DESIGN FIRM NO. 184-000175
PROFESSIONAL & STRUCTURAL ENGINEERING CORPORATION
(217) 793-3696, (217) 793-3237 (FAX) E-MAIL : GBSPRING@GBENGINEERING.COM

COMPUTER FILE NO. XSHTP001A

PROJECT 06152
1/24/07-MDS

PARK AVENUE CROSS SECTIONS

FINAL SURVEY	BY	DATE
SURVEYED		
PLOTTED		
TEMPLATE		
AREAS		
AREAS CHECKED		
NOTE BOOK NO.		

ORIGINAL SURVEY	BY	DATE
SURVEYED		
PLOTTED		
TEMPLATE		
AREAS		
AREAS CHECKED		
NOTE BOOK NO.		

PLOT DATE = 4/27/2007
FILE NAME = J:\06152\DRWINGS\XSHTP001A.dgn
PLOT SCALE = 5.0000 ' / IN.
PLOT UNITS = Inches
OPERATOR = FRANKL