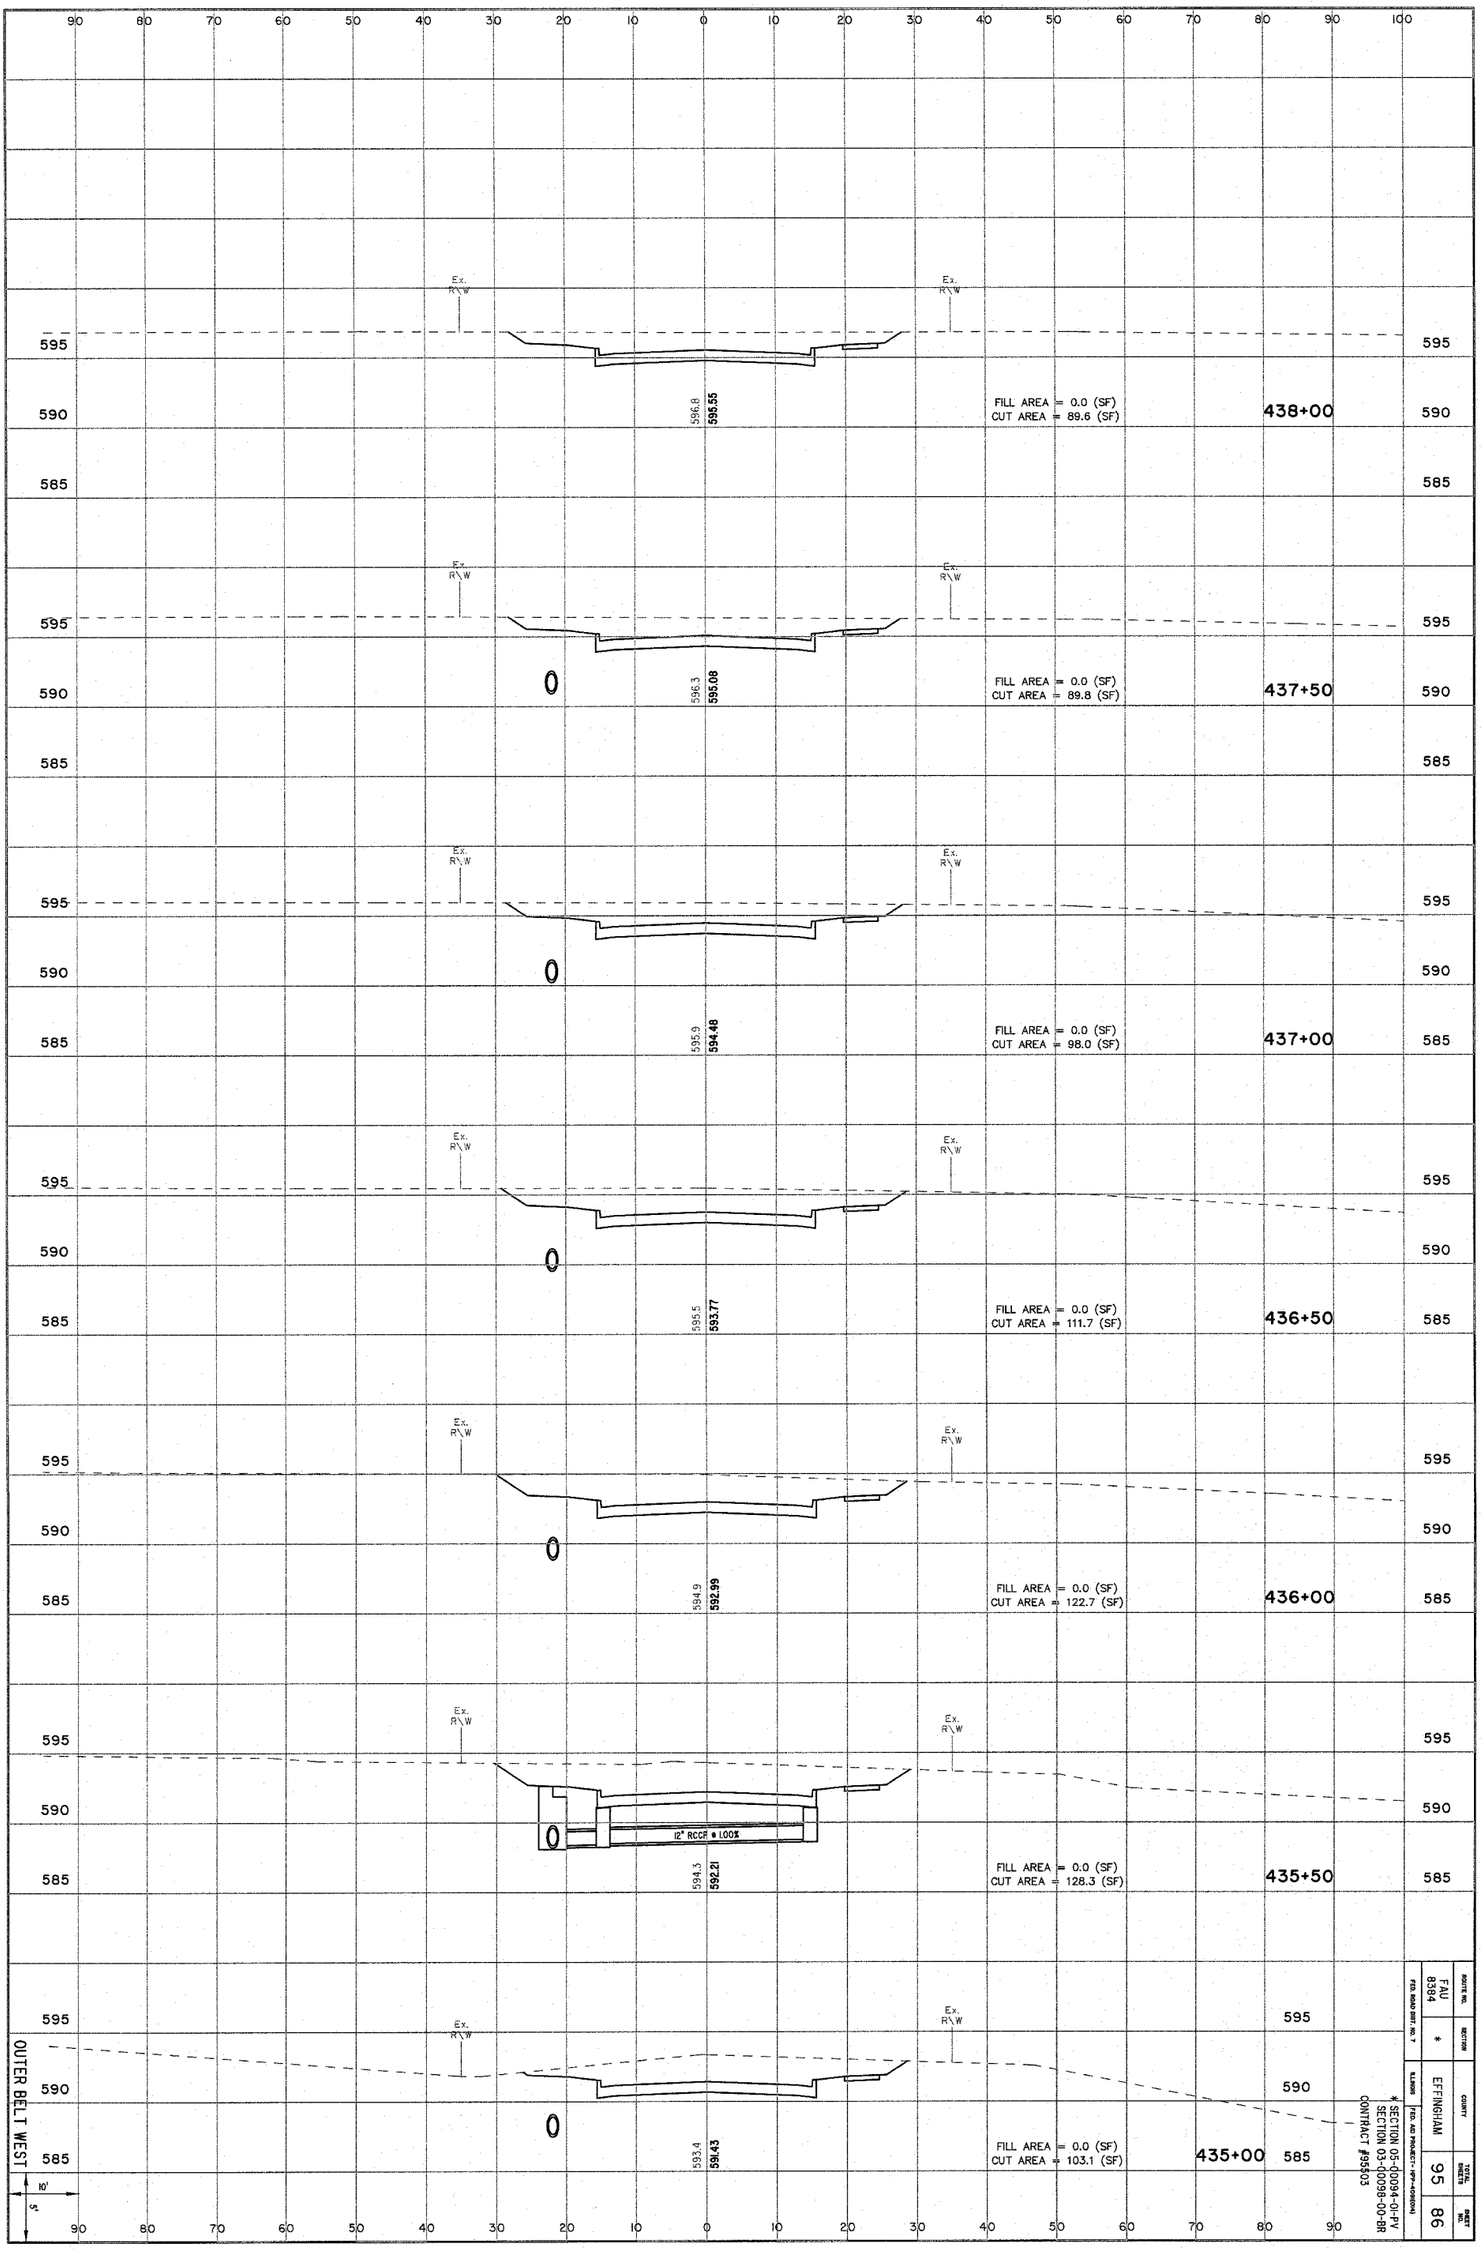

ROUTE NO.	SECTION	COUNTY	TOTAL SHEETS	SHEET NO.
FAU 8384	*	EFFINGHAM	95	86

FED. ROAD DIST. NO. 7 | ILLINOIS | FED. AID PROJECT

* SECTION 05-00094-01-PV
SECTION 03-00099-00-BR
CONTRACT #99503