ROUTE NO.	SECTION	COUNTY	TOTAL SHEETS	SHEET NO.
FAU 8384	*	EFFINGHAM	95	90
FED. ROAD DIST. NO. 7		ILLINOIS	FED. AID PROJECT- HPP-409(004)	

* SECTION 05-00094-01-PV
SECTION 03-00098-00-BR
CONTRACT #95503

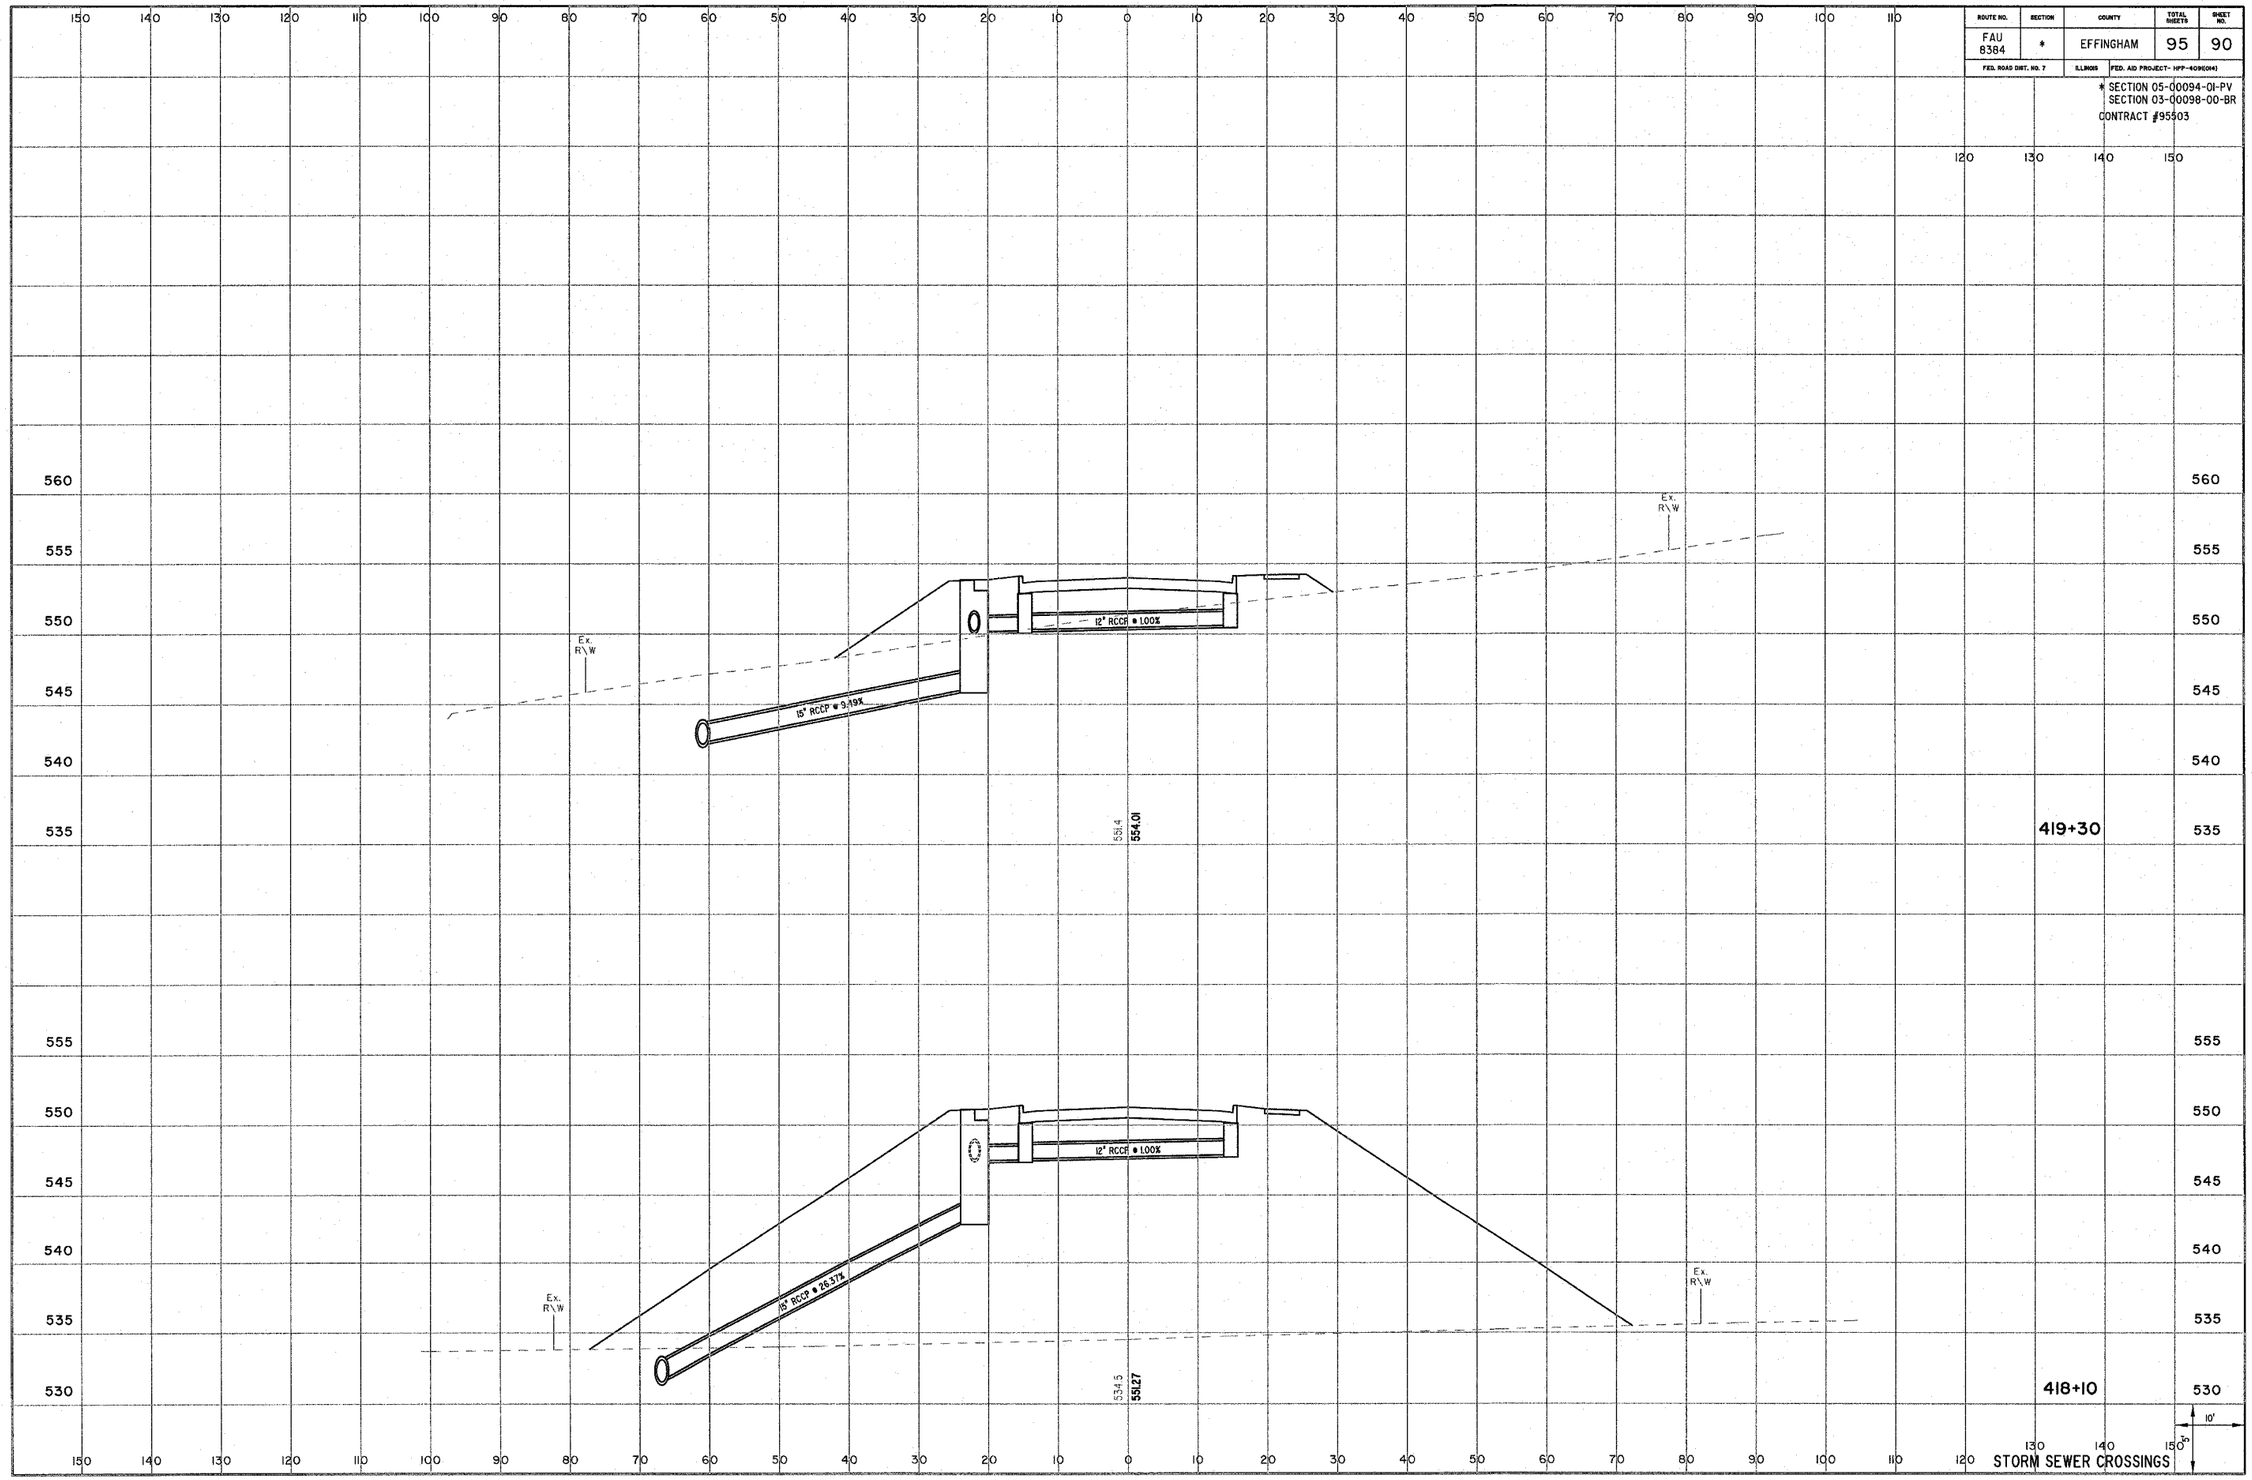

STORM SEWER CROSSINGS