| ROUTE NO. | SECTION | COUNTY | TOTAL SHEETS | SHEET NO. |
|---|---|---|---|---|
| FAU 8384 | * | EFFINGHAM | 95 | 92 |
| FED. ROAD DIST. NO. 7 | | ILLINOIS | FED. AID PROJECT- HPP-4009(014) | |

* SECTION 05-00094-01-PV
SECTION 03-00098-00-BR
CONTRACT #95503

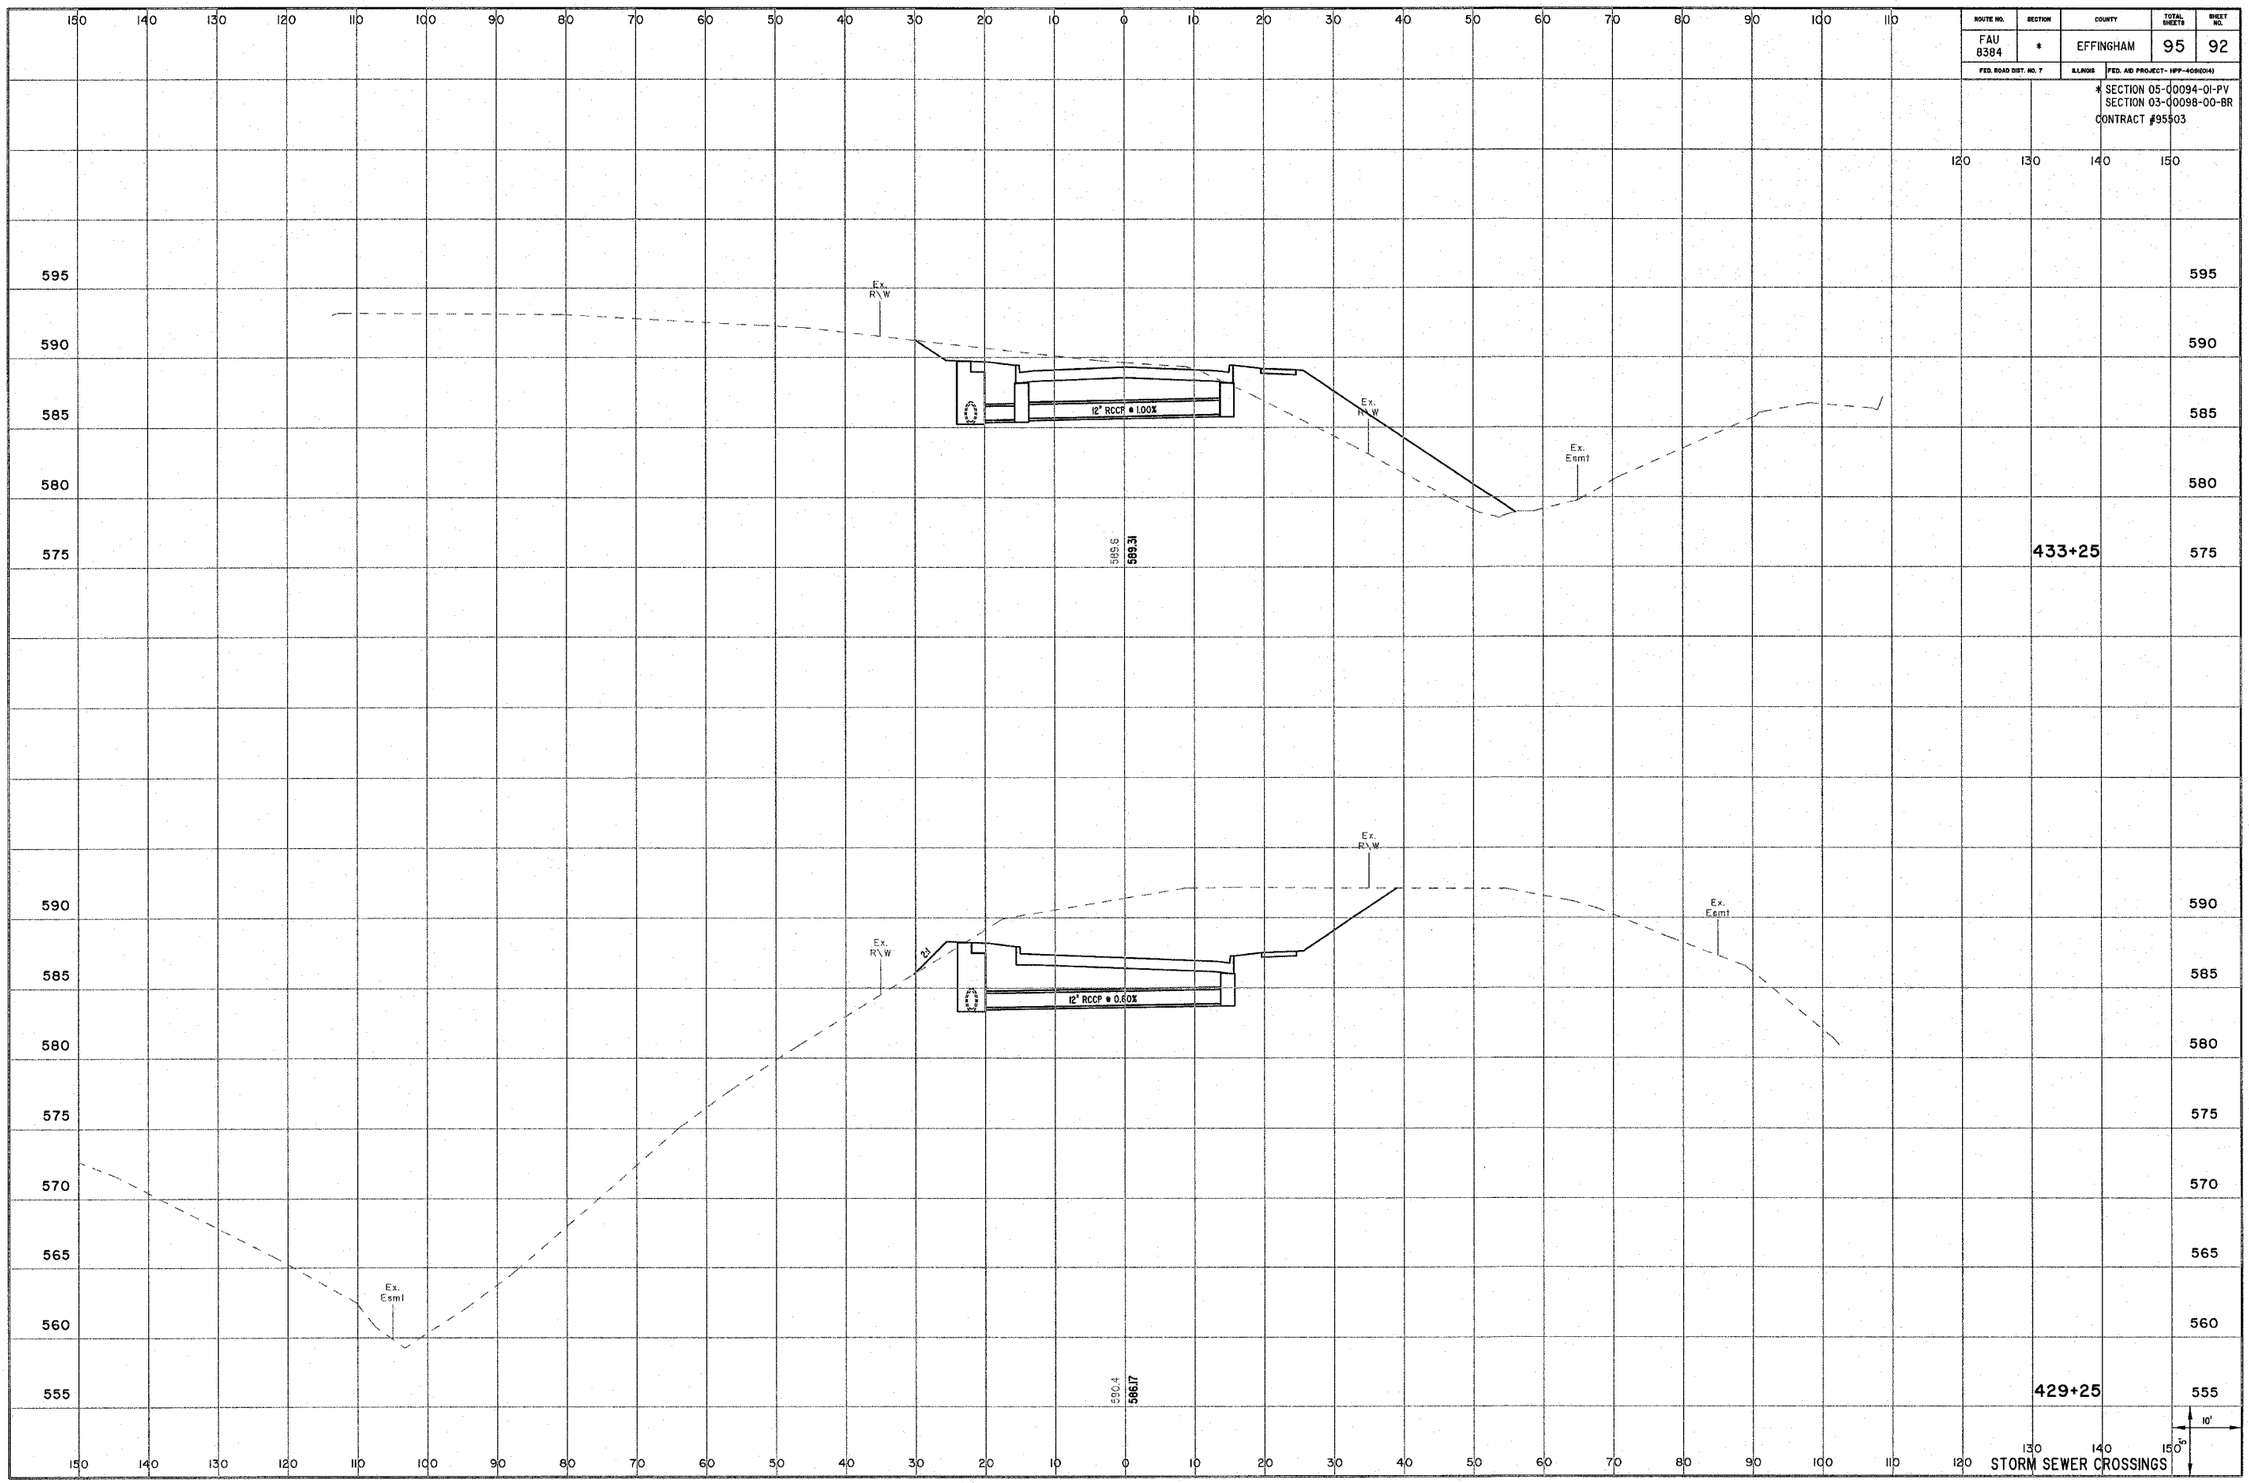


STORM SEWER CROSSINGS