CONTRACT NO. 95520

| T.R. RTE. | SECTION | COUNTY | TOTAL SHEETS | SHEET NO. |
|---|---|---|---|---|
| 335A | 06-15129-00-BR | SHELBY | 11 | 3 |
| STA. 20+00 | TO STA. 25+00 | | | |
| FED. ROAD DIST. NO. | ILLINOIS | FED. AID PROJECT | | |

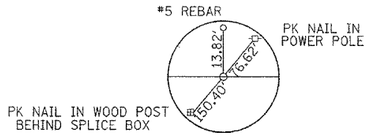


Tie #1
STA. 20+00
(#5 REBAR)

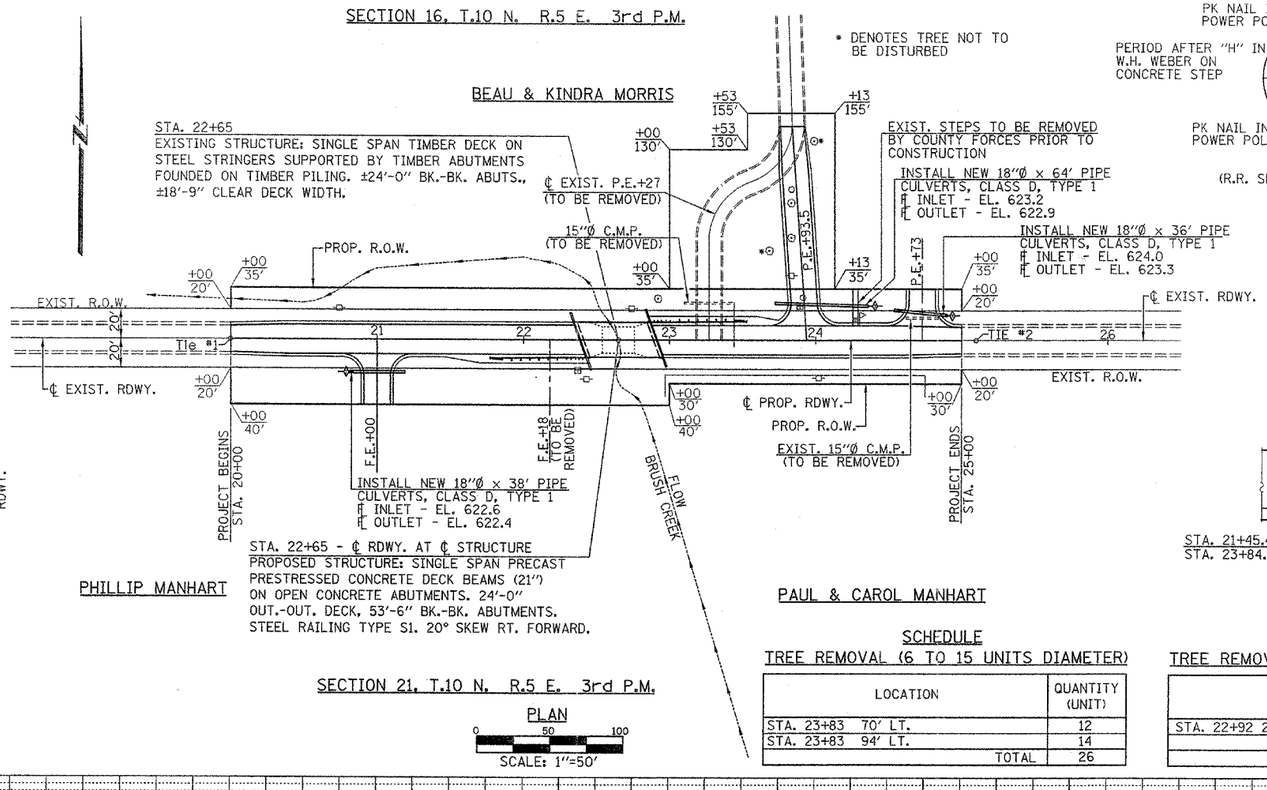


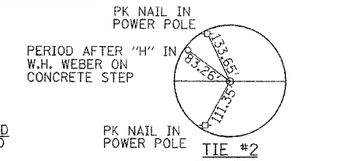


TIE #2
STA. 25+10
(R.R. SPIKE WITH PUNCH MARK)

## SCHEDULE
## TEMPORARY DITCH CHECKS

| LOCATION | QUANTITY (Each) |
|---|---|
| STA. 22+25 28' RT. | 1 |
| STA. 23+00 27' LT. | 1 |
| STA. 23+10 24' RT. | 1 |
| TOTAL | 3 |

## SCHEDULE
## SCHEDULE INLET & PIPE PROTECTION

| LOCATION | QUANTITY (EACH) |
|---|---|
| STA. 20+81 RT. | 1 |
| STA. 24+36 LT. | 1 |
| STA. 24+90 LT. | 1 |
| TOTAL | 3 |

## SCHEDULE
## SEEDING CLASS 2 & MULCH, METHOD 2

| LOCATION | QUANTITY (ACRE) |
|---|---|
| STA. 20+00 TO STA. 25+00 35' LT. TO 40' RT. | 0.8 |
| TOTAL | 0.8 |

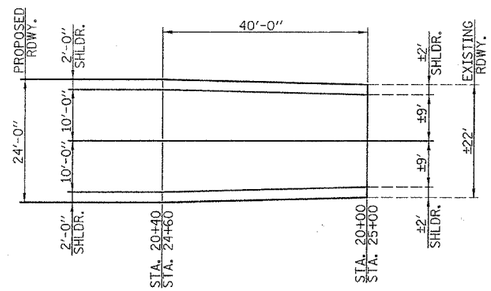


ROADWAY TRANSITION DETAIL

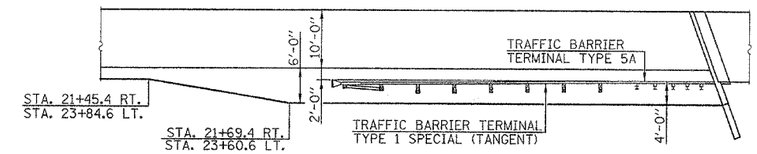


GUARDRAIL LAYOUT PLAN
(N.E. & S.W. CORNERS)

## SCHEDULE
## TREE REMOVAL (6 TO 15 UNITS DIAMETER)

| LOCATION | QUANTITY (UNIT) |
|---|---|
| STA. 23+83 70' LT. | 12 |
| STA. 23+83 94' LT. | 14 |
| TOTAL | 26 |

## SCHEDULE
## TREE REMOVAL (OVER 15 UNITS DIAMETER)

| LOCATION | QUANTITY (UNIT) |
|---|---|
| STA. 22+92 28' LT. | 32 |
| | |
| Total | 32 |

## UTILITIES

SHELBY ELECTRIC COOPERATIVE
NORTH ROUTE 128
SHELBYVILLE, ILLINOIS 62565

CONSOLIDATED COMMUNICATIONS INC.
121 SOUTH 17TH STREET
MATTOON, ILLINOIS 61938-3915
217-234-9971

BENCHMARK: BM#1 - PK NAIL IN WEST MOST PILE OF N.E. WINGWALL
EL. 626.00 (ASSUMED)

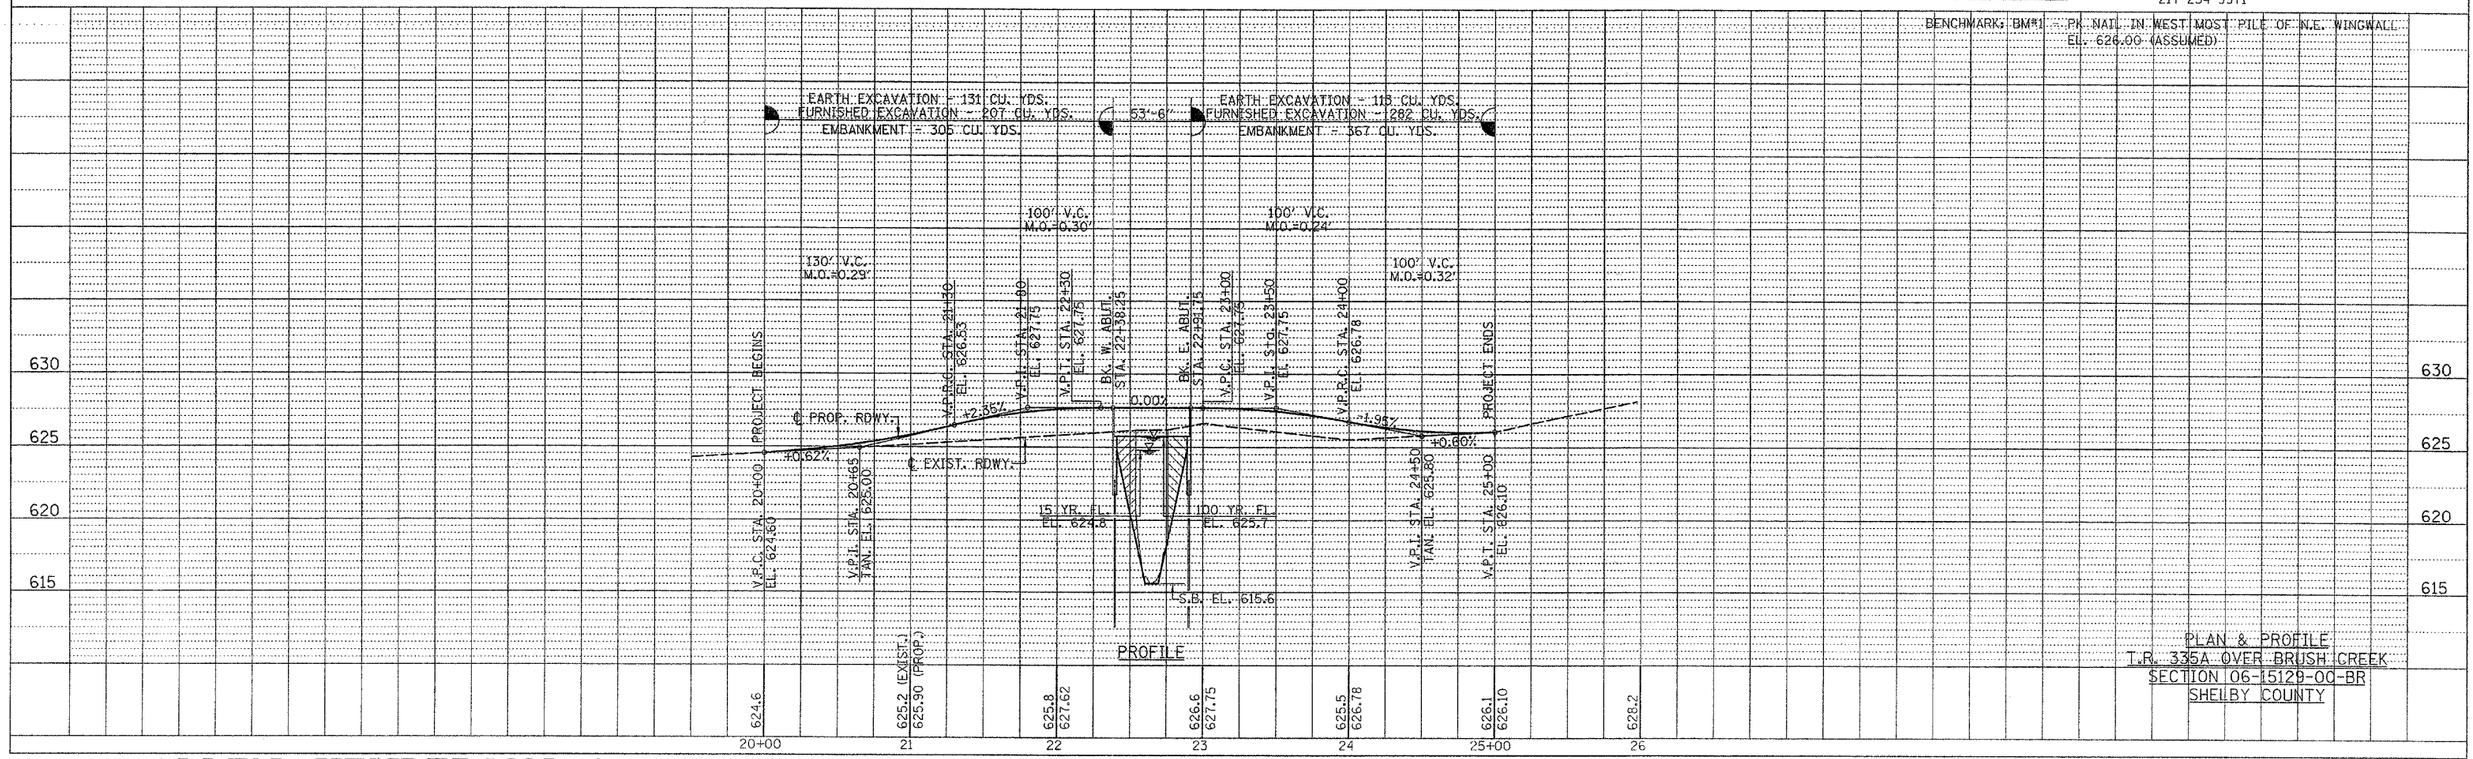


PROFILE

PLAN & PROFILE
T.R. 335A OVER BRUSH CREEK
SECTION 06-15129-00-BR
SHELBY COUNTY

| PLAN | SURVEYED | PLOTTED | ALIGNMENT CHECKED | RT. OF WAY PROFILED | CADD FILE NAME | NOTE BOOK | NO. | BY | DATE |
|---|---|---|---|---|---|---|---|---|---|

| PROFILE | SURVEYED | PLOTTED | PROFILE CHECKED | GRADE NO. TIED | STRUCTURE NOTATNS CHK'D | NOTE BOOK | NO. | BY | DATE |
|---|---|---|---|---|---|---|---|---|---|

PLOT DATE = $DATE$
FILE NAME = $FILEL$

ALLEN HENDERSON & ASSOCIATES, INC. CONSULTING CIVIL AND STRUCTURAL ENGINEERS SPRINGFIELD, IL. PHONE: (217) 544-8033