F.A.U. RTE.	SECTION	COUNTY	TOTAL SHEETS	SHEET NO.
8883	05-00090-01-TL	MADISON	39	8
FED. ROAD DIST. NO. _	ILLINOIS	FED. AID PROJECT		

CONTRACT NO. 97313

FINAL SURVEY		BY	DATE
NOTE BOOK	SURVEYED		
	PLOTTED		
	TEMPLATE		
	AREAS		
NO.	AREAS CHECKED		

ORIGINAL SURVEY		BY	DATE
NOTE BOOK	SURVEYED		
	PLOTTED		
	TEMPLATE		
	AREAS		
NO.	AREAS CHECKED		

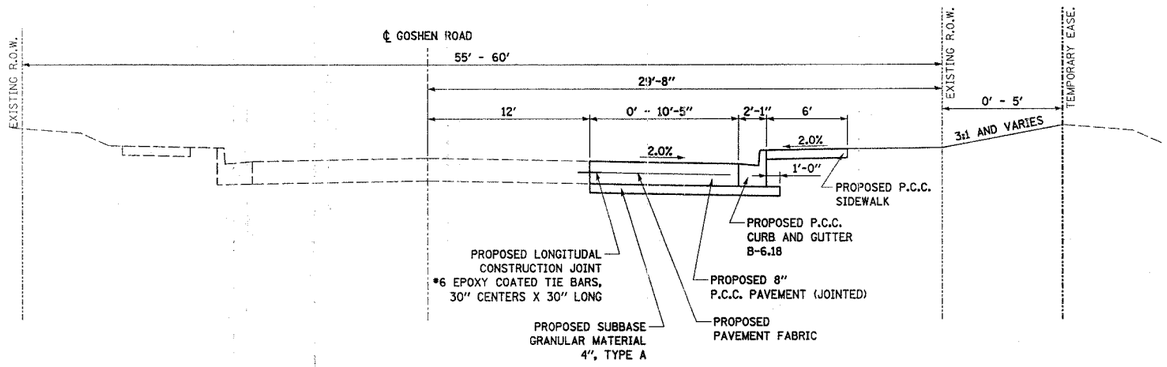

GOSHEN ROAD PROPOSED TYPICAL SECTION

STA. 111+08.04 TO STA. 114+11.72

N.T.S.

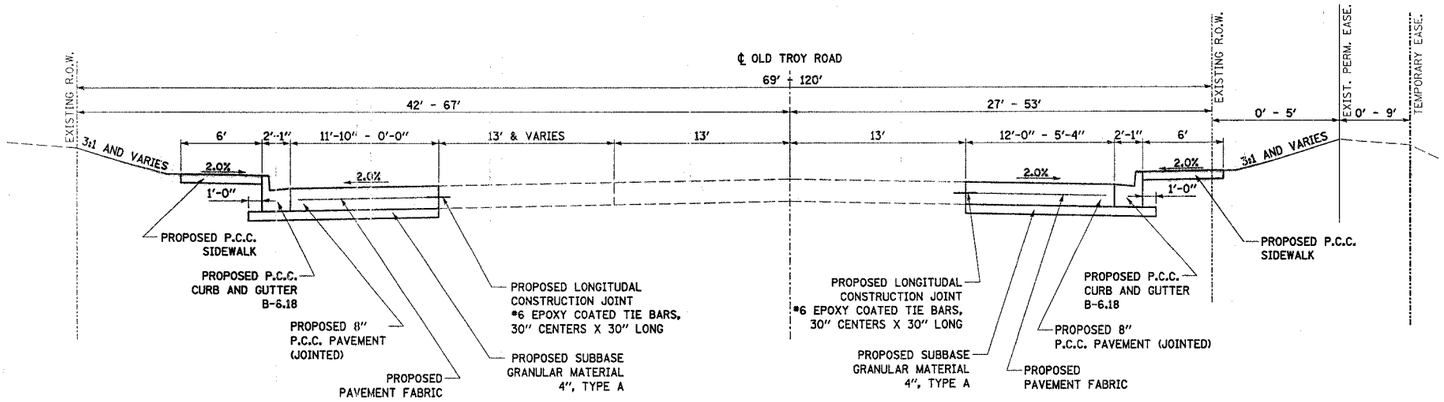

OLD TROY ROAD PROPOSED TYPICAL SECTION

STA. 250+13.34 TO STA. 250+83.61

N.T.S.

Juneau Associates, Inc. P.C.
CONSULTING ENGINEERS AND LAND SURVEYORS
2100 State Street, P.O. Box 1325
Granite City, Illinois 62040
Phone:(618)877-1400/(618)452-6935
Fax:(618)452-6941
100 North Research Drive
Edwardsville, Illinois 62025
Phone: (618)659-0900/(618) 659-0900
Fax: (618)659-0941

PROPOSED TYPICAL SECTIONS
F.A.U. ROUTE 8883 & 8873
GOSHEN AND OLD TROY ROADS
EDWARDSVILLE, ILLINOIS
SECTION No. 05-00090-01-TL

REVISIONS			
NO.	DATE	BY	REMARKS
DWG. NO.			

SCALE: N.T.S.			
DSN. BY: BFK	DATE: 03/08/07	SHEET	
DWN. BY: JJB	DATE: 03/08/07	8	
CHK'D: BFK	DATE: 03/08/07		
JOB NO. E063800	DGN. NAME: TYP_PROP	OF 39 SHTS	