F.A.U. RTE.	SECTION	COUNTY	TOTAL SHEETS	SHEET NO.
9104	05-00001-00-WR	MADISON	102	28
FED. ROAD DIST. NO. _	ILLINOIS	FED. AID PROJECT		

CONTRACT NO. 97314

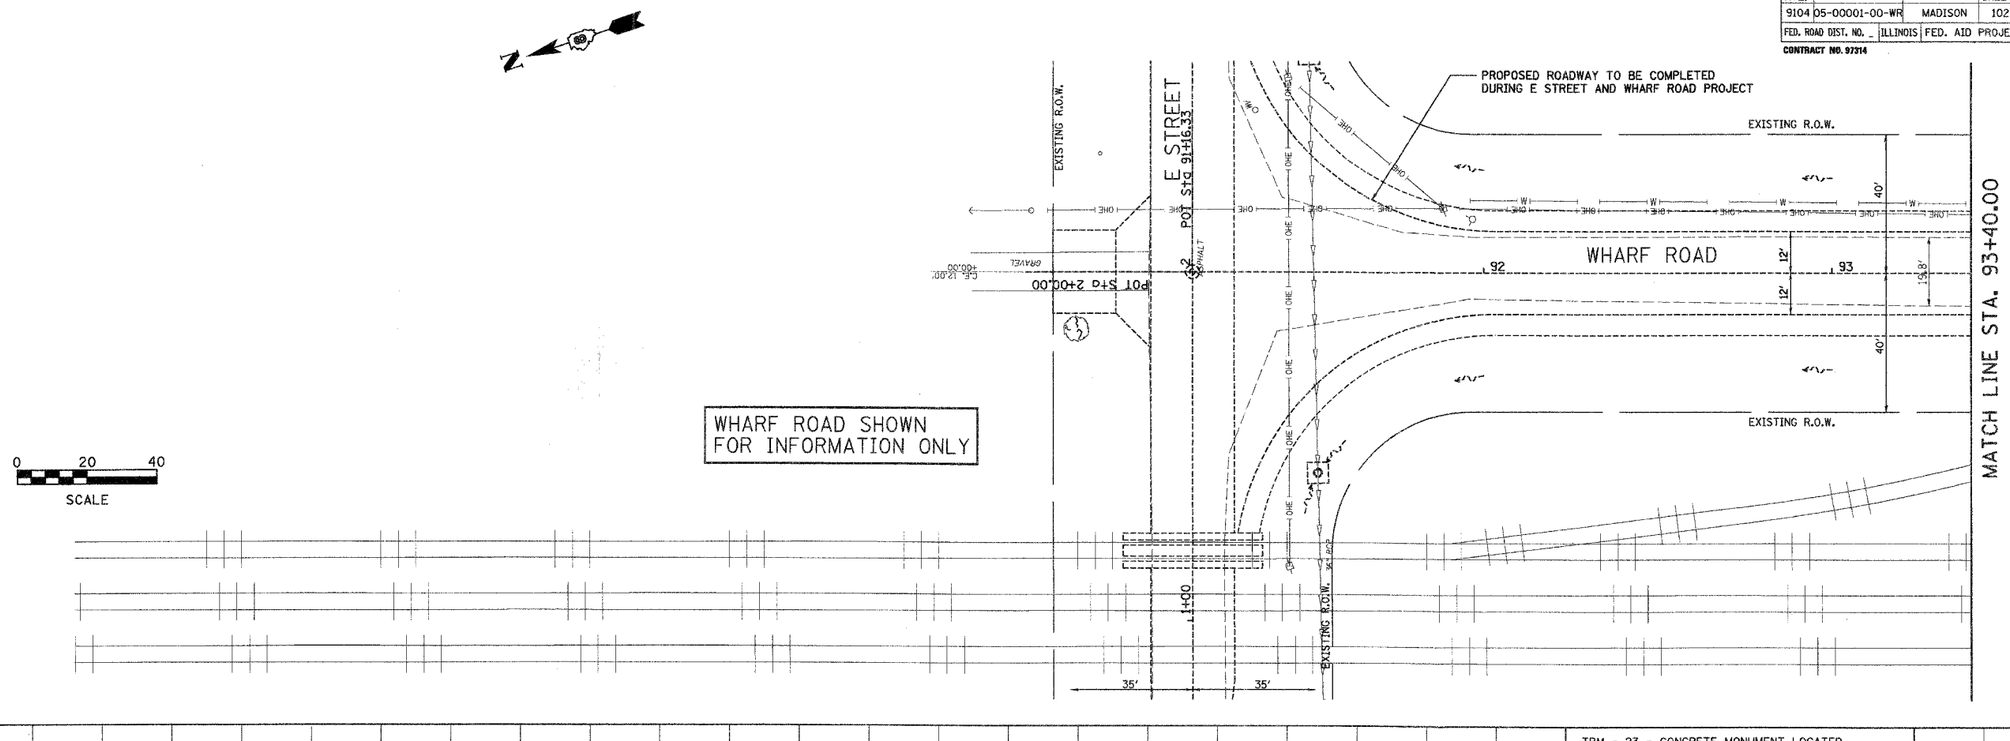

TBM - 23 - CONCRETE MONUMENT LOCATED 29.64' SOUTH FROM P.K. NAIL IN CENTERLINE OF BISSELL STREET AT OLD 8TH STREET INTERSECTION. ELEV.=412.06

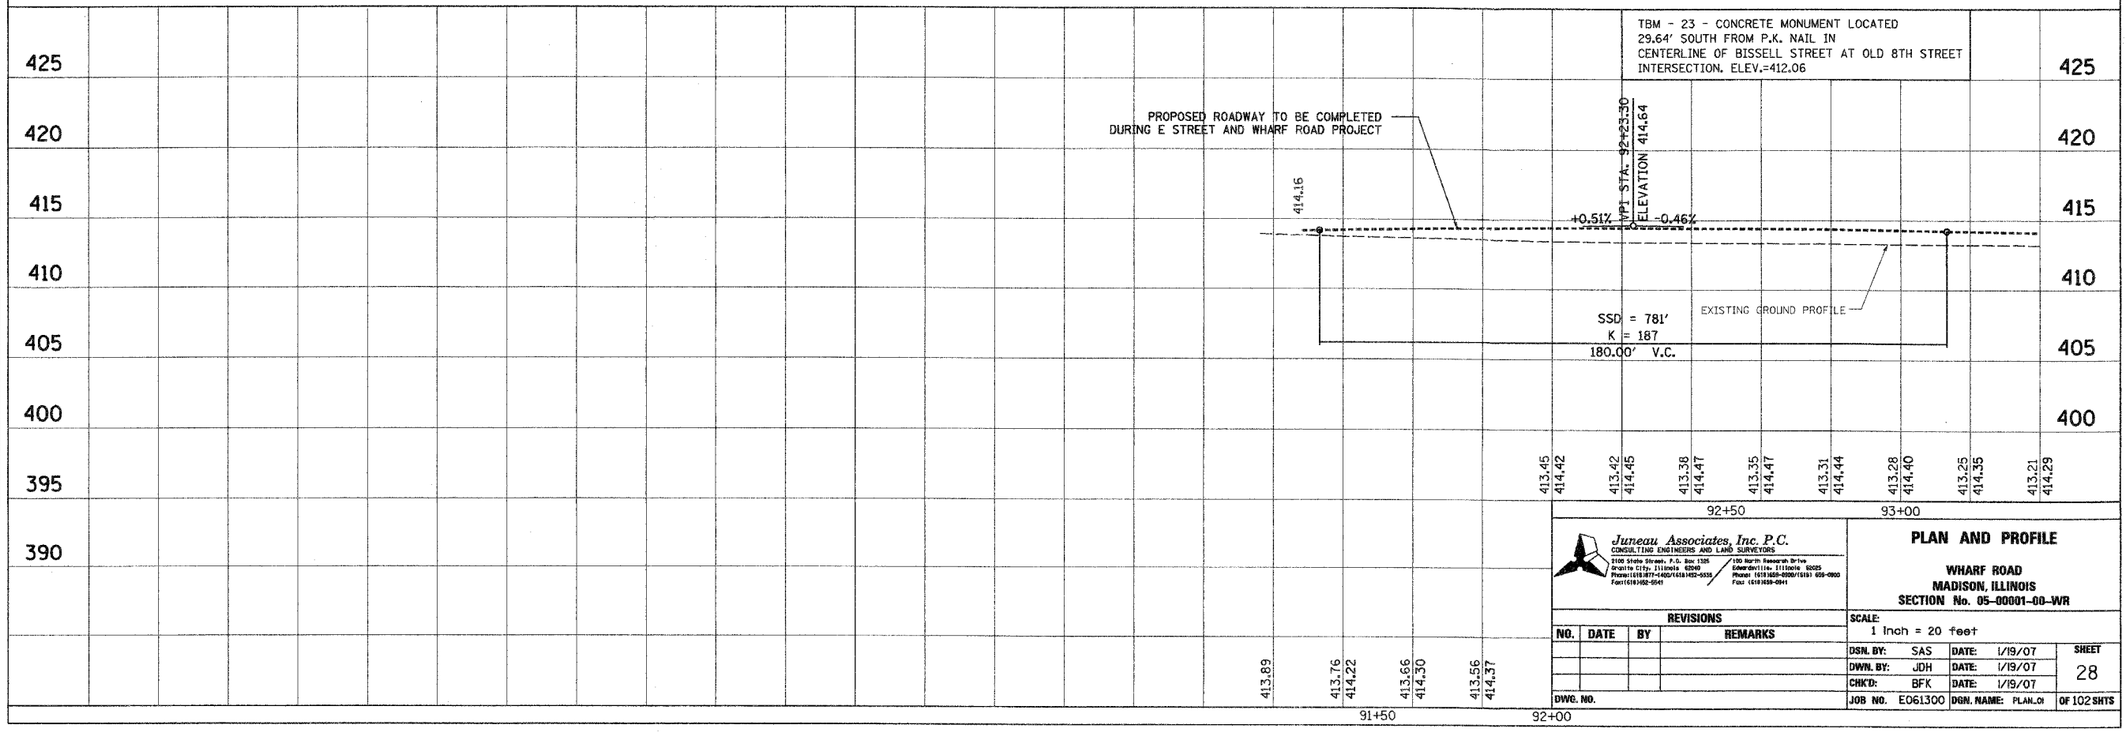

Juneau Associates, Inc. P.C.
CONSULTING ENGINEERS AND LAND SURVEYORS
5100 State Street, P.O. Box 1325
Granite City, Illinois 62040
Phone: (618) 877-1400/(618) 452-5535
Fax: (618) 452-0545
100 North Research Drive
Edwardsville, Illinois 62025
Phone: (618) 656-0500/(618) 659-0900
Fax: (618) 659-0941

PLAN AND PROFILE

WHARF ROAD
MADISON, ILLINOIS
SECTION No. 05-00001-00-WR

REVISIONS			
NO.	DATE	BY	REMARKS
DWG. NO.			

SCALE: 1 Inch = 20 feet			
DSN. BY: SAS	DATE: 1/19/07	SHEET 28	
DWN. BY: JDH	DATE: 1/19/07		
CHK'D: BFK	DATE: 1/19/07		
JOB NO. E061300	DGN. NAME: PLAN..01	OF 102 SHTS	

FINAL SURVEY	BY	DATE
SURVEYED		
PLOTTED		
TEMPLATE		
AREAS		
AREAS CHECKED		
NOTE BOOK		
NO.		

ORIGINAL SURVEY	BY	DATE
SURVEYED		
PLOTTED		
TEMPLATE		
AREAS		
AREAS CHECKED		
NOTE BOOK		
NO.		