F.A.U. RTE.	SECTION	COUNTY	TOTAL SHEETS	SHEET NO.
9104	05-00001-00-WR	MADISON	102	32
FED. ROAD DIST. NO. _	ILLINOIS	FED. AID PROJECT		

CONTRACT NO. 97314

WHARF ROAD AND BISSELL STREET
SHOWN FOR INFORMATION ONLY

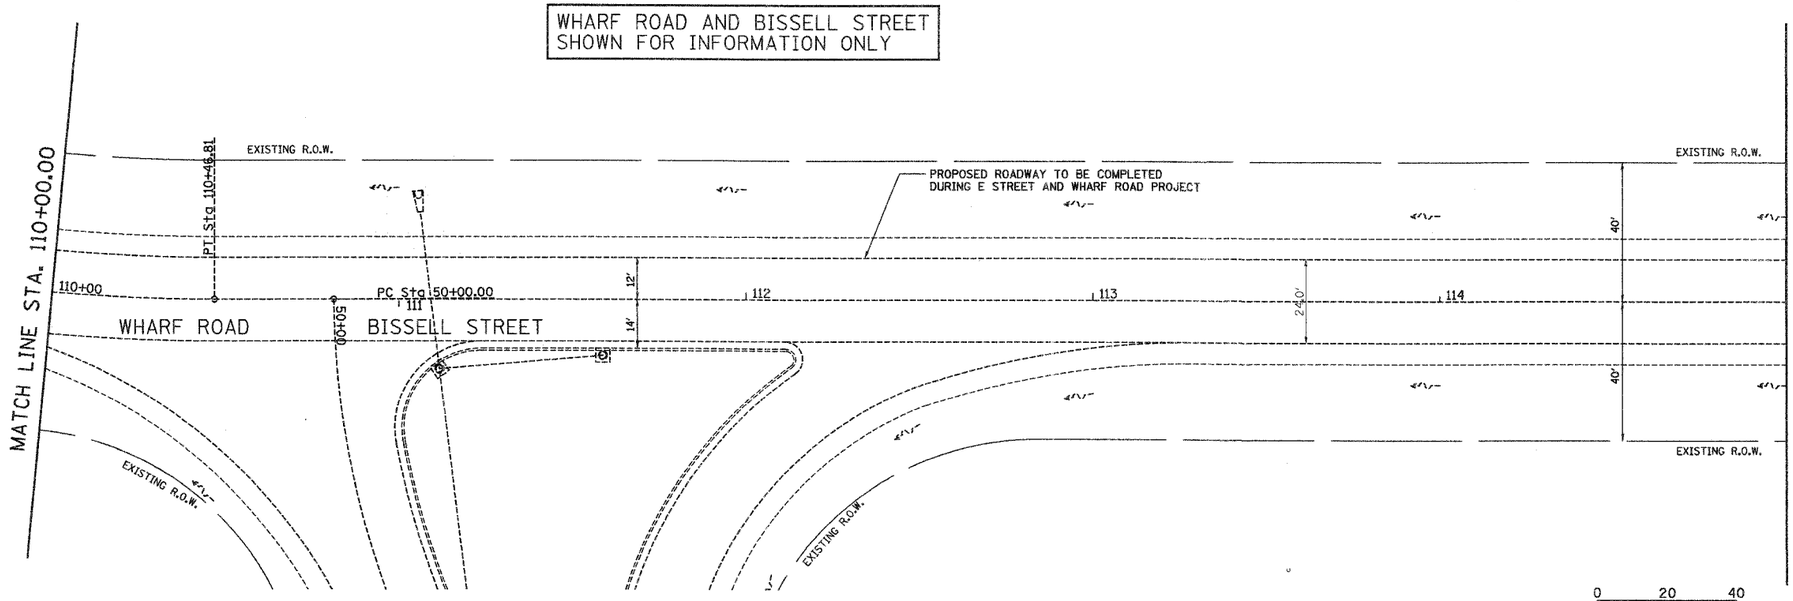

0 20 40
SCALE

TBM - 23 - CONCRETE MONUMENT LOCATED
29.64' SOUTH FROM P.K. NAIL IN
CENTERLINE OF BISSELL STREET AT OLD 8TH STREET
INTERSECTION. ELEV.=412.06

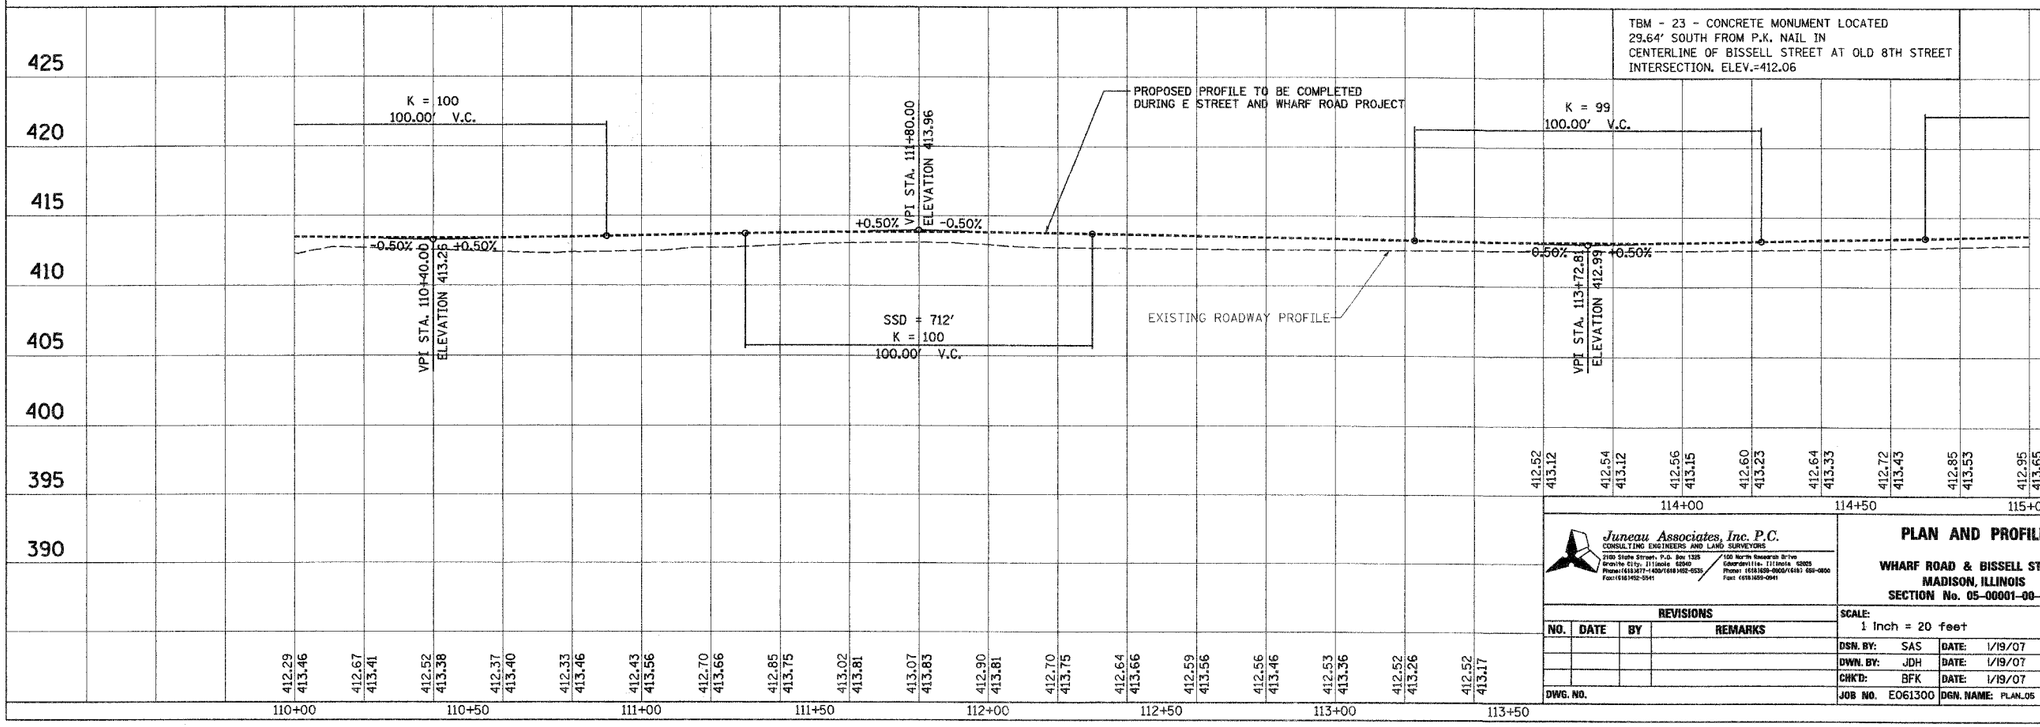

Juneau Associates, Inc. P.C.
CONSULTING ENGINEERS AND LAND SURVEYORS
2100 State Street, P.O. Box 1325
Granite City, Illinois 62040
Phone:(618)877-1400/(618)452-0535
Fax:(618)452-0541
100 North Bowman Drive
Edwardsville, Illinois 62025
Phone: (618)656-0900/(618) 656-0800
Fax: (618)656-0941

PLAN AND PROFILE

WHARF ROAD & BISSELL STREET
MADISON, ILLINOIS
SECTION No. 05-00001-00-WR

REVISIONS			
NO.	DATE	BY	REMARKS
DWG. NO.			

SCALE: 1 Inch = 20 feet

DSN. BY:	SAS	DATE:	1/19/07	SHEET 32
DWN. BY:	JDH	DATE:	1/19/07	
CHK'D:	BFK	DATE:	1/19/07	
JOB NO.	E061300	DGN. NAME:	PLAN_05	OF 102 SHTS

FINAL SURVEY	BY	DATE
SURVEYED		
PLOTTED		
NOTE BOOK TEMPLATE		
AREAS		
AREAS CHECKED		
NO.		

ORIGINAL SURVEY	BY	DATE
SURVEYED		
PLOTTED		
NOTE BOOK TEMPLATE		
AREAS		
AREAS CHECKED		
NO.		