F.A.U. RTE.	SECTION	COUNTY	TOTAL SHEETS	SHEET NO.
9104	05-00001-00-WR	MADISON	102	38
FED. ROAD DIST. NO. _	ILLINOIS	FED. AID PROJECT		

CONTRACT NO. 97314

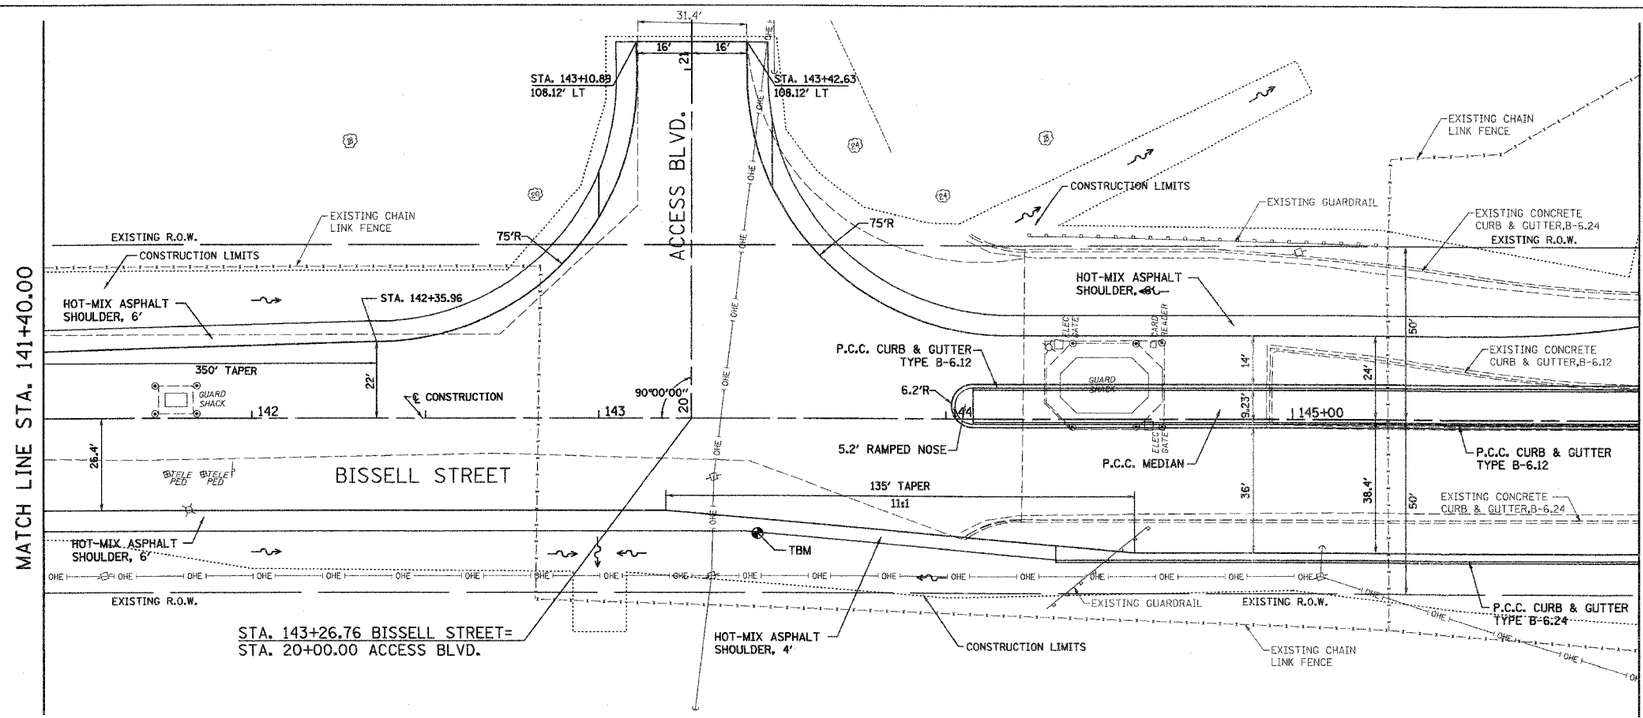

0 20 40
SCALE

TBM 22 - CONCRETE MONUMENT LOCATED 20.25' SOUTHEAST FROM P.K. NAIL IN FIRST P.P. SOUTH OF BISSELL AND ACCESS BLVD. INTERSECTION. ELEV.=410.54

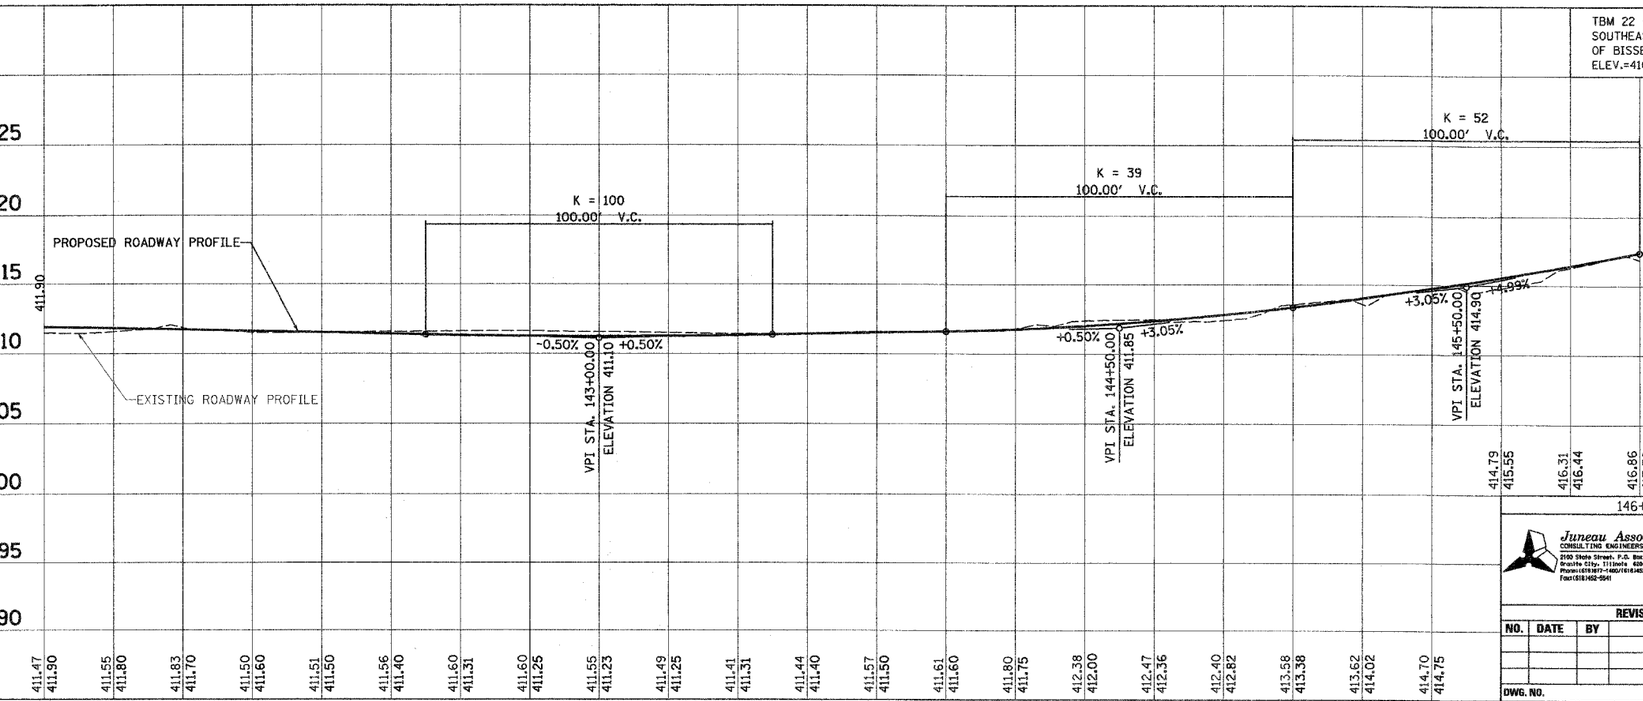

Juneau Associates, Inc. P.C.
CONSULTING ENGINEERS AND LAND SURVEYORS
2100 State Street, P.O. Box 1325, Granite City, Illinois 62040, Phone:(618)877-1400/(618)452-5530, Fax:(618)452-5541
100 North Tamarack Drive, Edwardsville, Illinois 62025, Phone: (618)659-0900/(618) 635-0600, Fax: (618)659-0911

PLAN AND PROFILE

BISSELL STREET
MADISON, ILLINOIS
SECTION No. 05-00001-00-WR

REVISIONS			
NO.	DATE	BY	REMARKS
DWG. NO.			

SCALE: 1 Inch = 20 feet

DSN. BY:	BFK	DATE:	1/19/07	SHEET 38
DWN. BY:	JDH	DATE:	1/19/07	
CHK'D:	BFK	DATE:	1/19/07	
JOB NO.	E061300	DGN. NAME:	PLAN.ai	OF 102 SHTS

FINAL SURVEY — NOTE BOOK — NO. — SURVEYED — PLOTTED — TEMPLATE — AREAS — AREAS CHECKED — BY — DATE

ORIGINAL SURVEY — NOTE BOOK — NO. — SURVEYED — PLOTTED — TEMPLATE — AREAS — AREAS CHECKED — BY — DATE