F.A.U. RTE.	SECTION	COUNTY	TOTAL SHEETS	SHEET NO.
9104	05-00001-00-WR	MADISON	102	39
FED. ROAD DIST. NO. _	ILLINOIS	FED. AID PROJECT		

CONTRACT NO. 97314

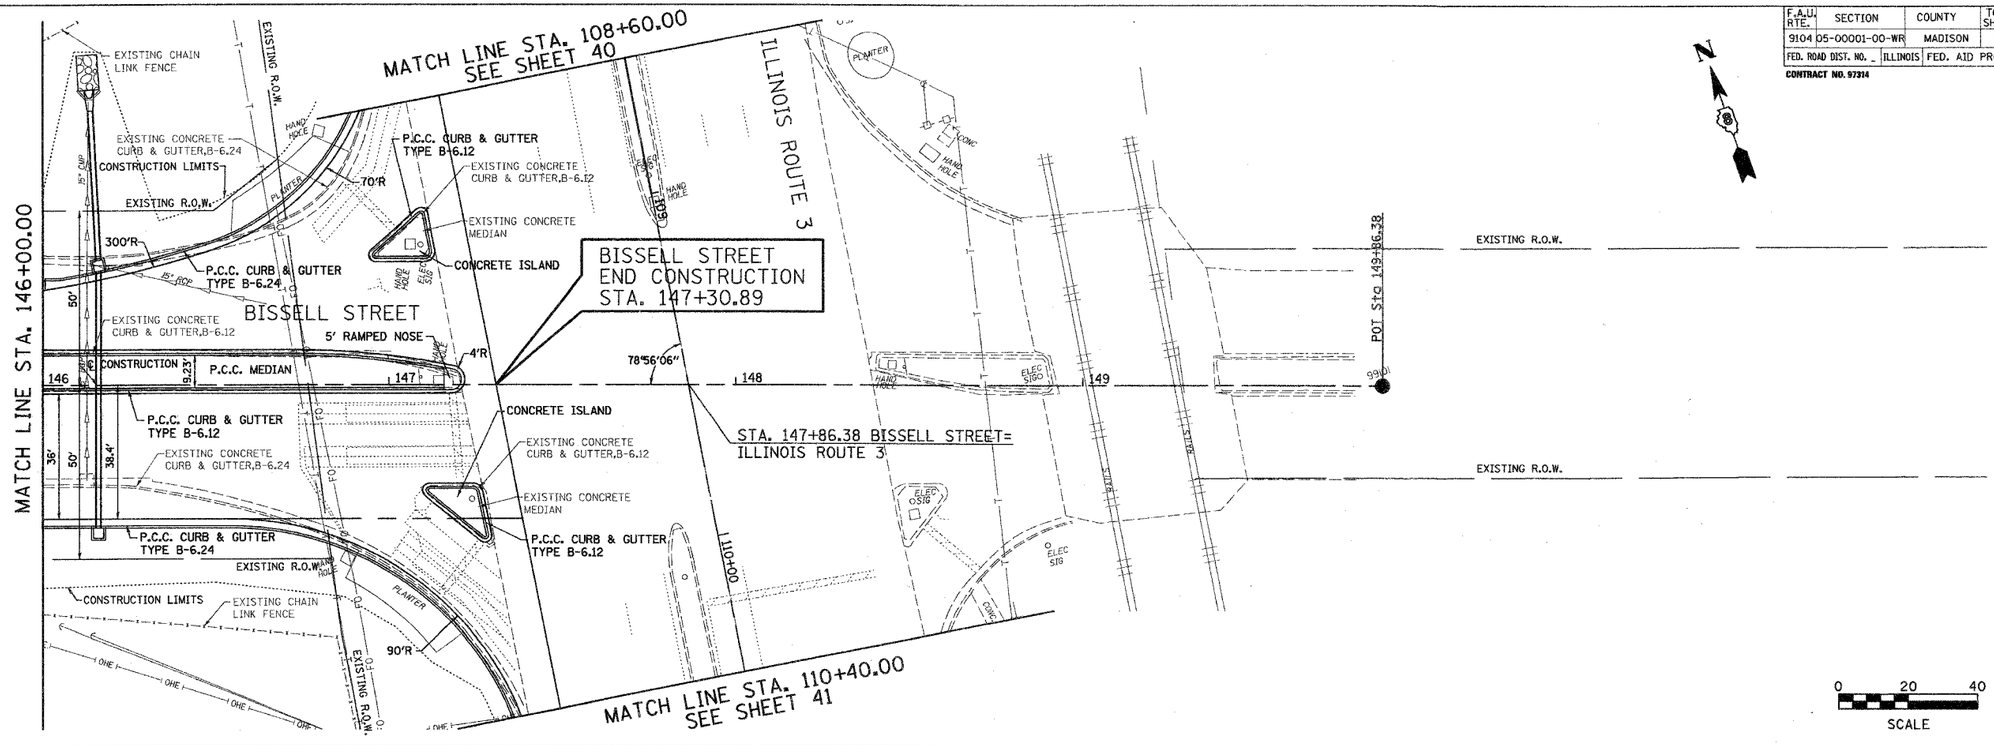

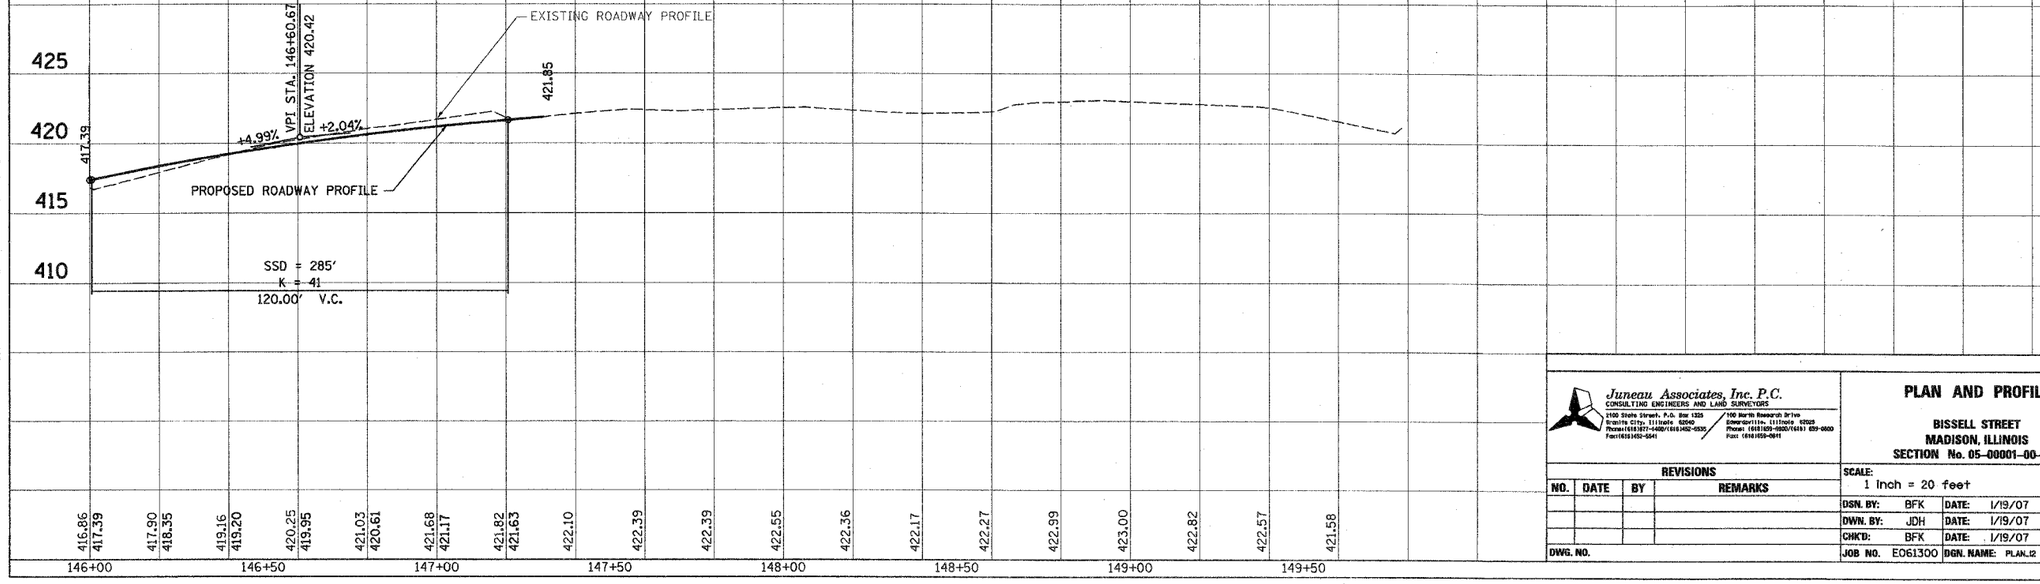

TBM 22 - CONCRETE MONUMENT LOCATED 20.25' SOUTHEAST FROM P.K. NAIL IN FIRST P.P. SOUTH OF BISSELL AND ACCESS BLVD. INTERSECTION. ELEV.=410.54

0 20 40
SCALE

FINAL SURVEY NOTE BOOK | DATE | BY | NO. | REMARKS
SURVEYED
PLOTTED
TEMP. ATE
AREAS
AREAS CHECKED

ORIGINAL SURVEY NOTE BOOK | DATE | BY | NO. | REMARKS
SURVEYED
PLOTTED
TEMP. PLATE
AREAS
AREAS CHECKED

Juneau Associates, Inc. P.C.
CONSULTING ENGINEERS AND LAND SURVEYORS
2100 State Street, P.O. Box 1325
Granite City, Illinois 62040
Phone:(618)877-4480/(618)452-4535
Fax:(618)452-5041
100 North Research Drive
Edwardsville, Illinois 62025
Phone: (618)659-0900/(618) 659-0600
Fax: (618)659-0611

PLAN AND PROFILE

BISSELL STREET
MADISON, ILLINOIS
SECTION No. 05-00001-00-WR

REVISIONS			
NO.	DATE	BY	REMARKS

SCALE: 1 Inch = 20 feet

DSN. BY:	BFK	DATE:	1/19/07	SHEET 39
DWN. BY:	JDH	DATE:	1/19/07	
CHK'D:	BFK	DATE:	1/19/07	
DWG. NO.		JOB NO.	E061300	DGN. NAME: PLAN_12

OF 102 SHTS