F.A.U. RTE.	SECTION	COUNTY	TOTAL SHEETS	SHEET NO.
9104	05-00001-00-WR	MADISON	102	40
FED. ROAD DIST. NO. _	ILLINOIS	FED. AID PROJECT		

CONTRACT NO. 97314

FINAL SURVEY	BY	DATE
SURVEYED		
PLOTTED		
TEMPLATE		
AREAS		
AREAS CHECKED		
NOTE BOOK NO.		

ORIGINAL SURVEY	BY	DATE
SURVEYED		
PLOTTED		
TEMPLATE		
AREAS		
AREAS CHECKED		
NOTE BOOK NO.		

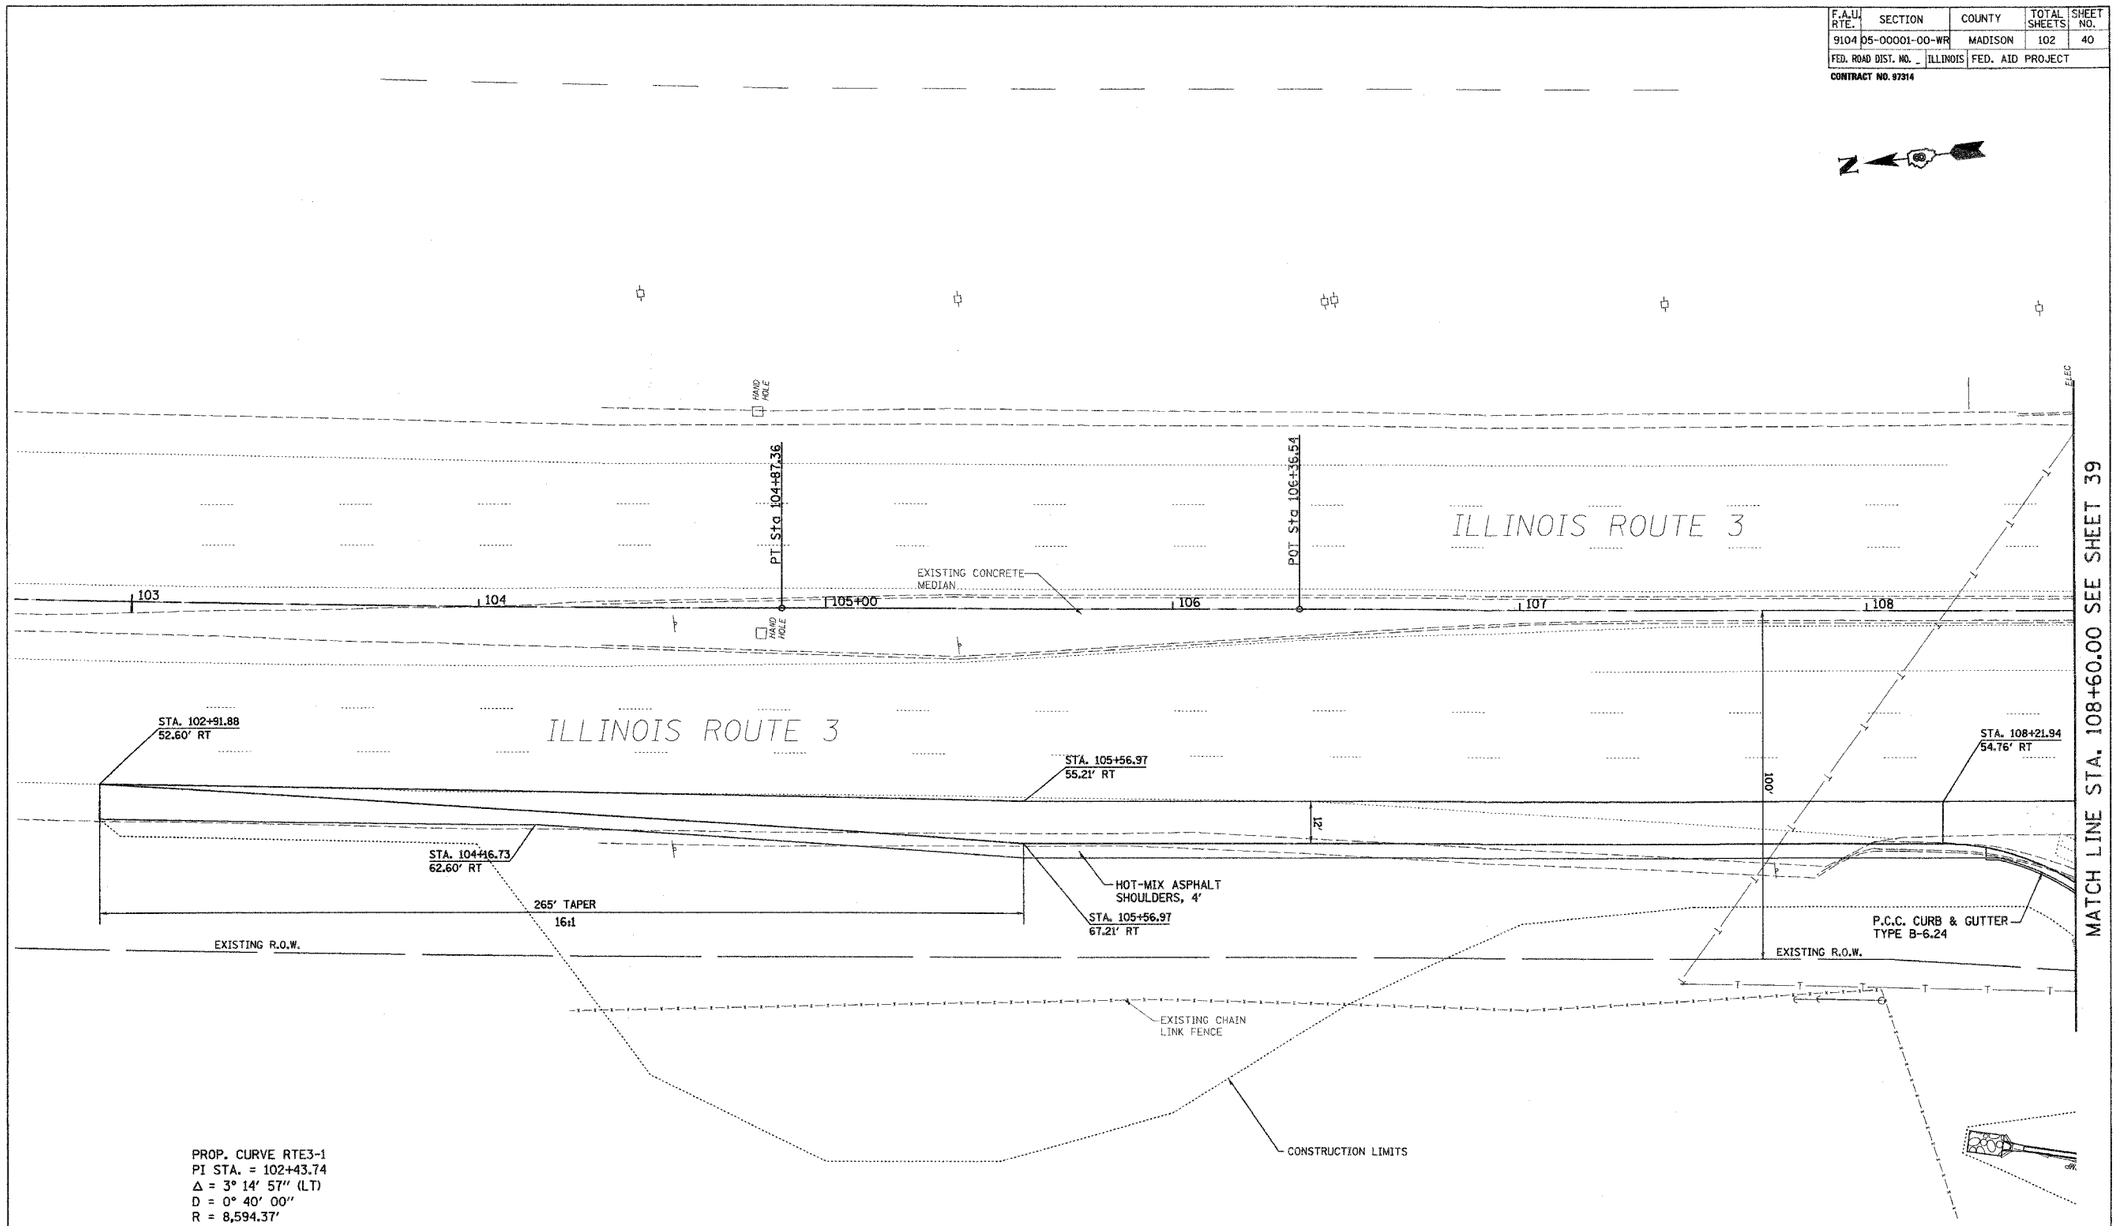

PROP. CURVE RTE3-1
PI STA. = 102+43.74
Δ = 3° 14′ 57″ (LT)
D = 0° 40′ 00″
R = 8,594.37′
T = 243.74′
L = 487.36′
E = 3.46′
P.C. STA = 100+00.00
P.T. STA = 104+87.36

0 20 40
SCALE

Juneau Associates, Inc. P.C.
CONSULTING ENGINEERS AND LAND SURVEYORS
2900 State Street, P.O. Box 1326
Granite City, Illinois 62040
Phone:(618)877-1480/(618)452-9539
Fax:(618)452-8041
100 North Bussards Drive
Edwardsville, Illinois 62025
Phone: (618)656-0900/(618) 655-0800
Fax: (618)656-0941

PLAN

BISSELL STREET
MADISON, ILLINOIS
SECTION No. 05-00001-00-WR

REVISIONS			
NO.	DATE	BY	REMARKS
DWG. NO.			

SCALE: 1 Inch = 20 feet

DSN. BY:	BFK	DATE:	1/19/07	SHEET
DWN. BY:	JDH	DATE:	1/19/07	40
CHK'D:	BFK	DATE:	1/19/07	
JOB NO.	E061300	DGN. NAME:	PLAN_13	OF 102 SHTS