F.A.U. RTE.	SECTION	COUNTY	TOTAL SHEETS	SHEET NO.
9104	05-00001-00-WR	MADISON	102	41
FED. ROAD DIST. NO. _	ILLINOIS	FED. AID PROJECT		

CONTRACT NO. 97314

FINAL SURVEY	BY	DATE
SURVEYED		
PLOTTED		
NOTE BOOK TEMPLATE		
AREAS		
AREAS CHECKED		
NO.		

ORIGINAL SURVEY	BY	DATE
SURVEYED		
PLOTTED		
NOTE BOOK TEMPLATE		
AREAS		
AREAS CHECKED		
NO.		

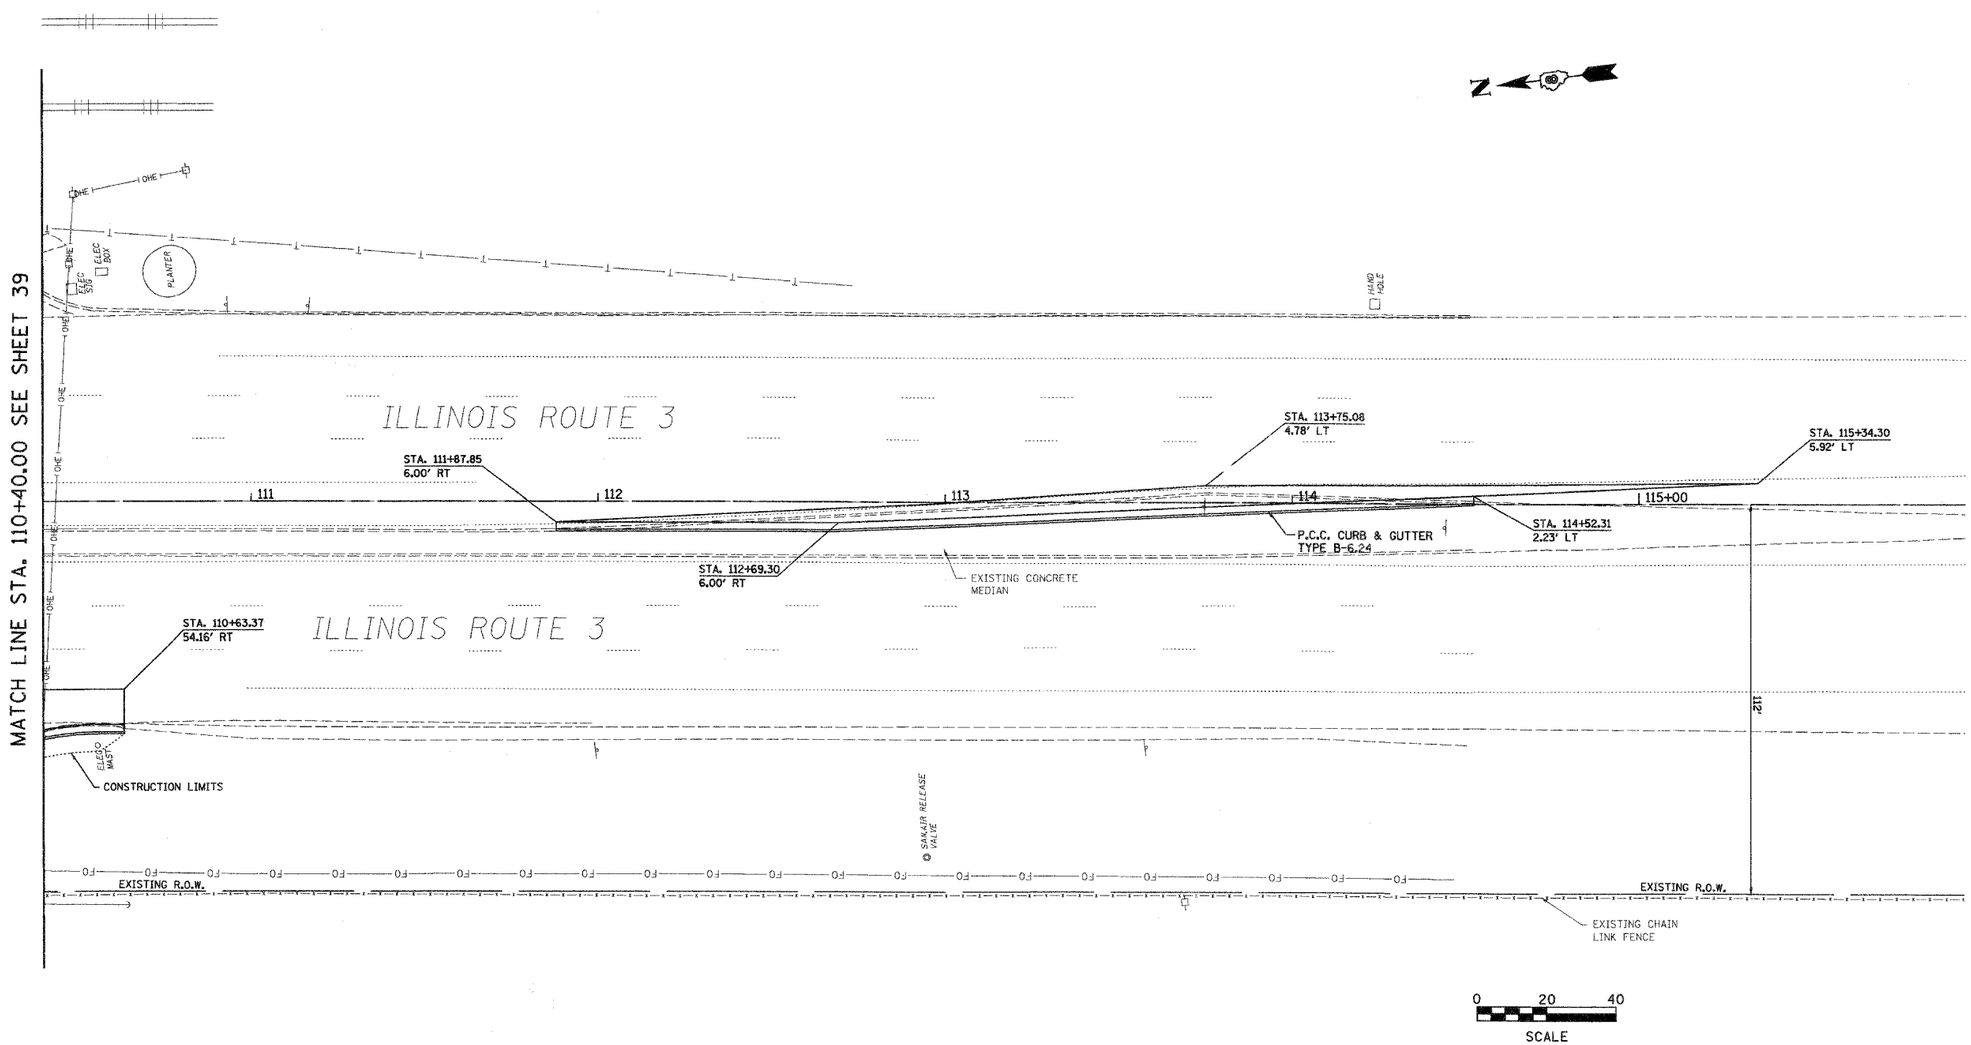

Juneau Associates, Inc. P.C.
CONSULTING ENGINEERS AND LAND SURVEYORS
2000 State Street, P.O. Box 1325
Granite City, Illinois 62040
Phone:(618)877-1900/(618)452-9535
Fax:(618)452-0541
100 North Research Drive
Edwardsville, Illinois 62025
Phone: (618)655-0900/(618) 655-0800
Fax: (618)659-0941

REVISIONS			
NO.	DATE	BY	REMARKS
DWG. NO.			

PLAN

BISSELL STREET
MADISON, ILLINOIS
SECTION No. 05-00001-00-WR

SCALE: 1 inch = 20 feet

DSN. BY:	BFK	DATE:	1/19/07	SHEET 41
DWN. BY:	JDH	DATE:	1/19/07	
CHK'D:	BFK	DATE:	1/19/07	
JOB NO.	E061300	DGN. NAME:	PLAN.I4	OF 102 SHTS