F.A.U. RTE.	SECTION	COUNTY	TOTAL SHEETS	SHEET NO.
9104	05-00001-00-WR	MADISON	102	52
FED. ROAD DIST. NO. _	ILLINOIS	FED. AID PROJECT		

CONTRACT NO. 97314

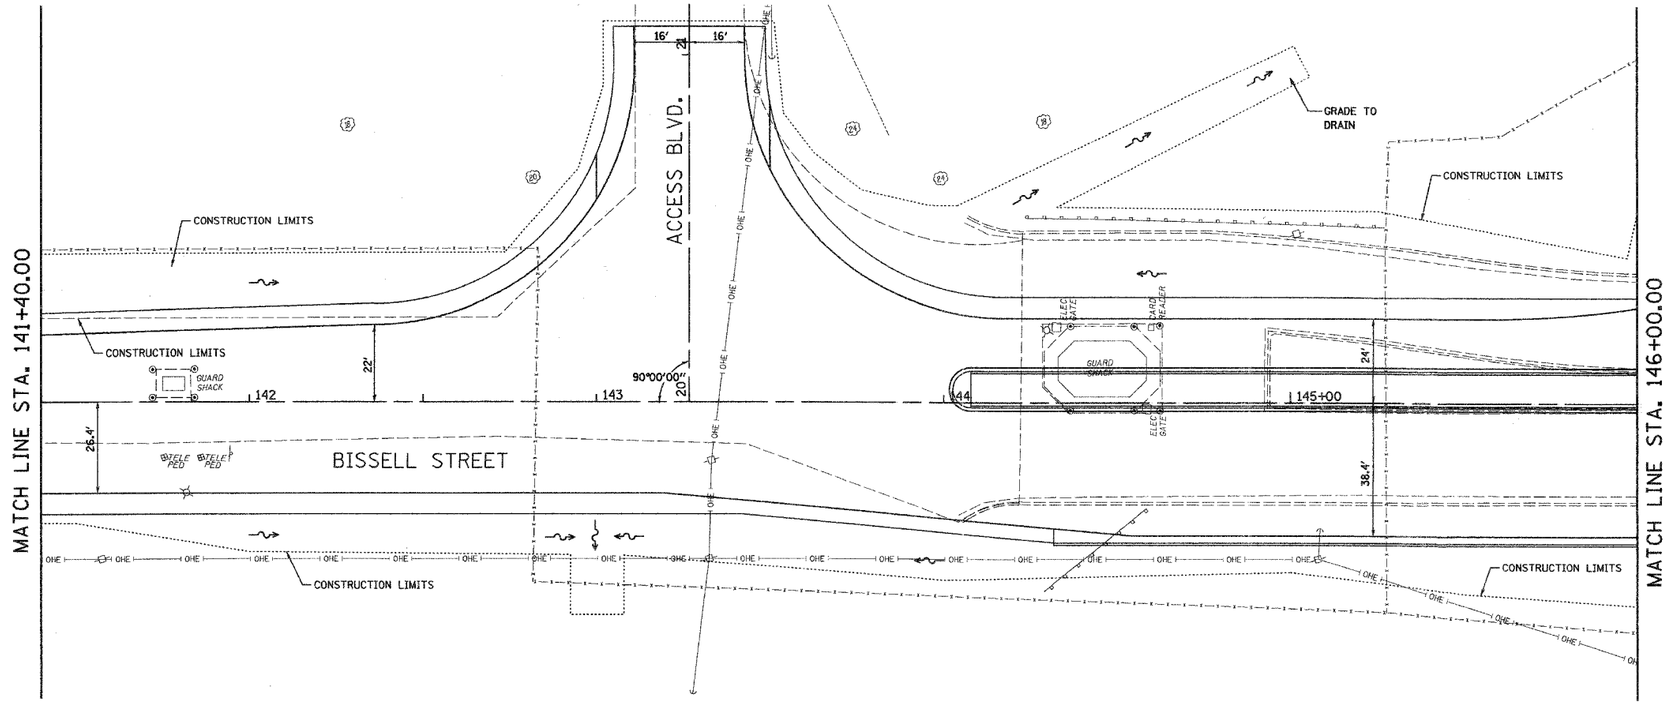

FINAL SURVEY	BY	DATE
SURVEYED		
PLOTTED		
NOTE BOOK	TEMPLATE	
NO.	AREAS	
	AREAS CHECKED	

ORIGINAL SURVEY	BY	DATE
SURVEYED		
PLOTTED		
NOTE BOOK	TEMPLATE	
NO.	AREAS	
	AREAS CHECKED	

Juneau Associates, Inc. P.C.
CONSULTING ENGINEERS AND LAND SURVEYORS
2100 State Street, P.O. Box 1325
Granite City, Illinois 62040
Phone:(618)877-1400/(618)452-5635
Fax:(618)452-5541
100 North Research Drive
Edwardsville, Illinois 62025
Phone: (618)659-0900/(618) 659-0600
Fax: (618)659-0941

DRAINAGE PLAN

BISSELL STREET
MADISON, ILLINOIS
SECTION No. 05-00001-00-WR

REVISIONS			
NO.	DATE	BY	REMARKS
DWG. NO.			

SCALE: 1 Inch = 20 feet

DSN. BY:	BFK	DATE:	1/19/07	SHEET
DWN. BY:	JDH	DATE:	1/19/07	52
CHK'D:	BFK	DATE:	1/19/07	
JOB NO.	E061300	DGN. NAME:	DRAIN06	OF 102 SHTS