FAP ROUTE	SECTION	COUNTY	TOTAL SHEETS	SHEET NO.
X	X	MADISON		
JOB NO.		ILLINOIS		

CABLE DIAGRAM LEGEND

———	ELECTRIC CABLE IN CONDUIT
— — — —	EXISTING ELECTRIC CABLE IN CONDUIT
—●S—	CABLE SPLICE
2/C	INDICATES NUMBER OF CONDUCTORS IN CABLE
LD-IN	LOOP LEAD-IN
CD	CALL DELAY
CCO	CALL CARRY OVER
-□-	EXISTING SERVICE INSTALLATION
#6	INDICATES AMERICAN WIRE GAUGE (AWG) SIZE 6 CONDUCTORS
E	EXISTING
	TRAFFIC SIGNAL SECTION
	TRAFFIC SIGNAL SECTION WITH LOUVER

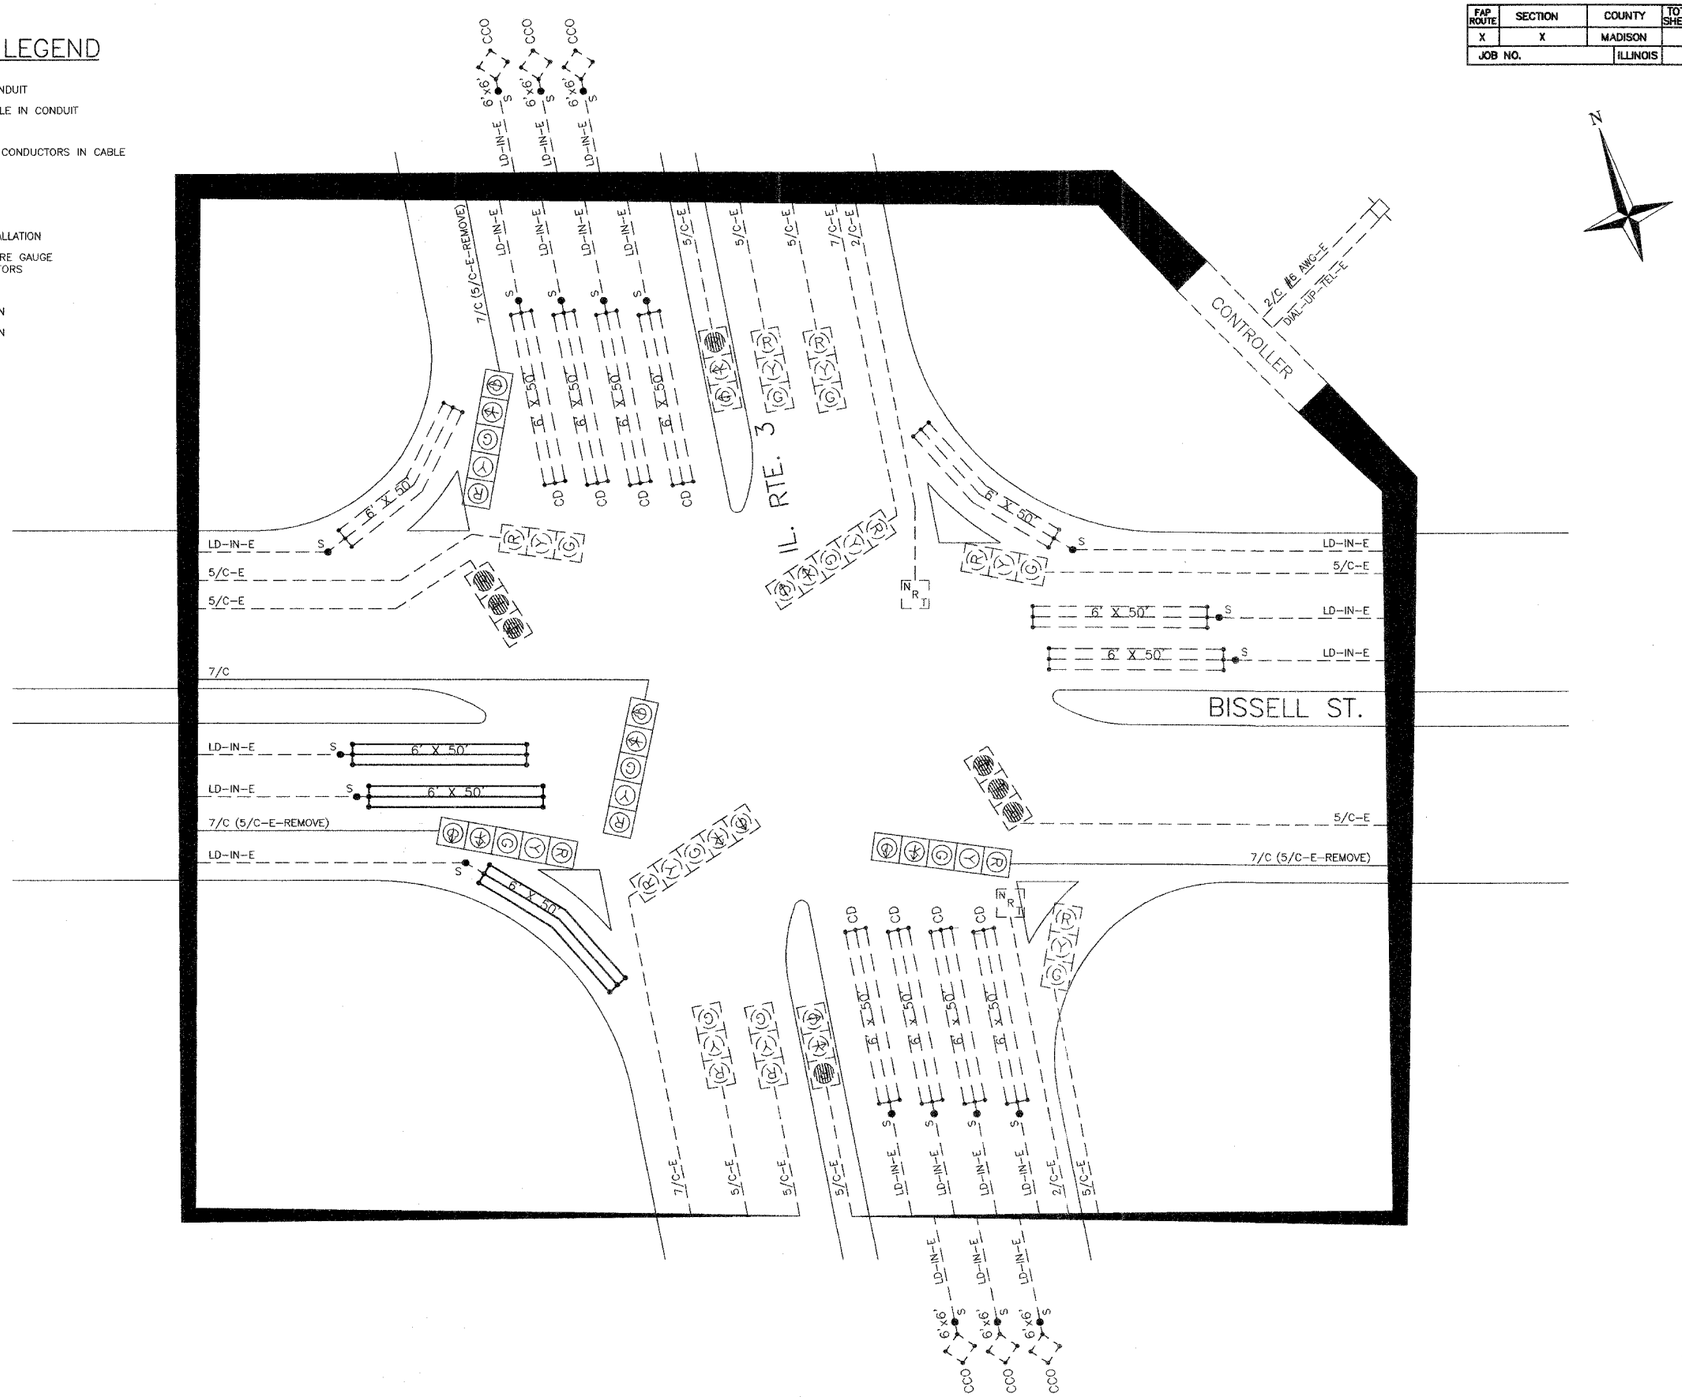

SHEET NO.
70

Job No.	046-06
Date:	11/15/06
Scale:	
Drawn by:	A.J.T.
Design by:	K.W.
Approved by:	C.M.B.
File Name:	TS046-06

REVISIONS

CBB Crawford, Bunte, Brammeier
Traffic and Transportation Engineers
St. Louis, Missouri/Glen Carbon, Illinois
314-878-6644 618-656-2612
Fax: 314-878-5876 E-Mail: cbb@cbbtraffic.com

CABLE DIAGRAM

IL. RTE. 3 & BISSELL AVE.

GRANITE CITY, ILLINOIS