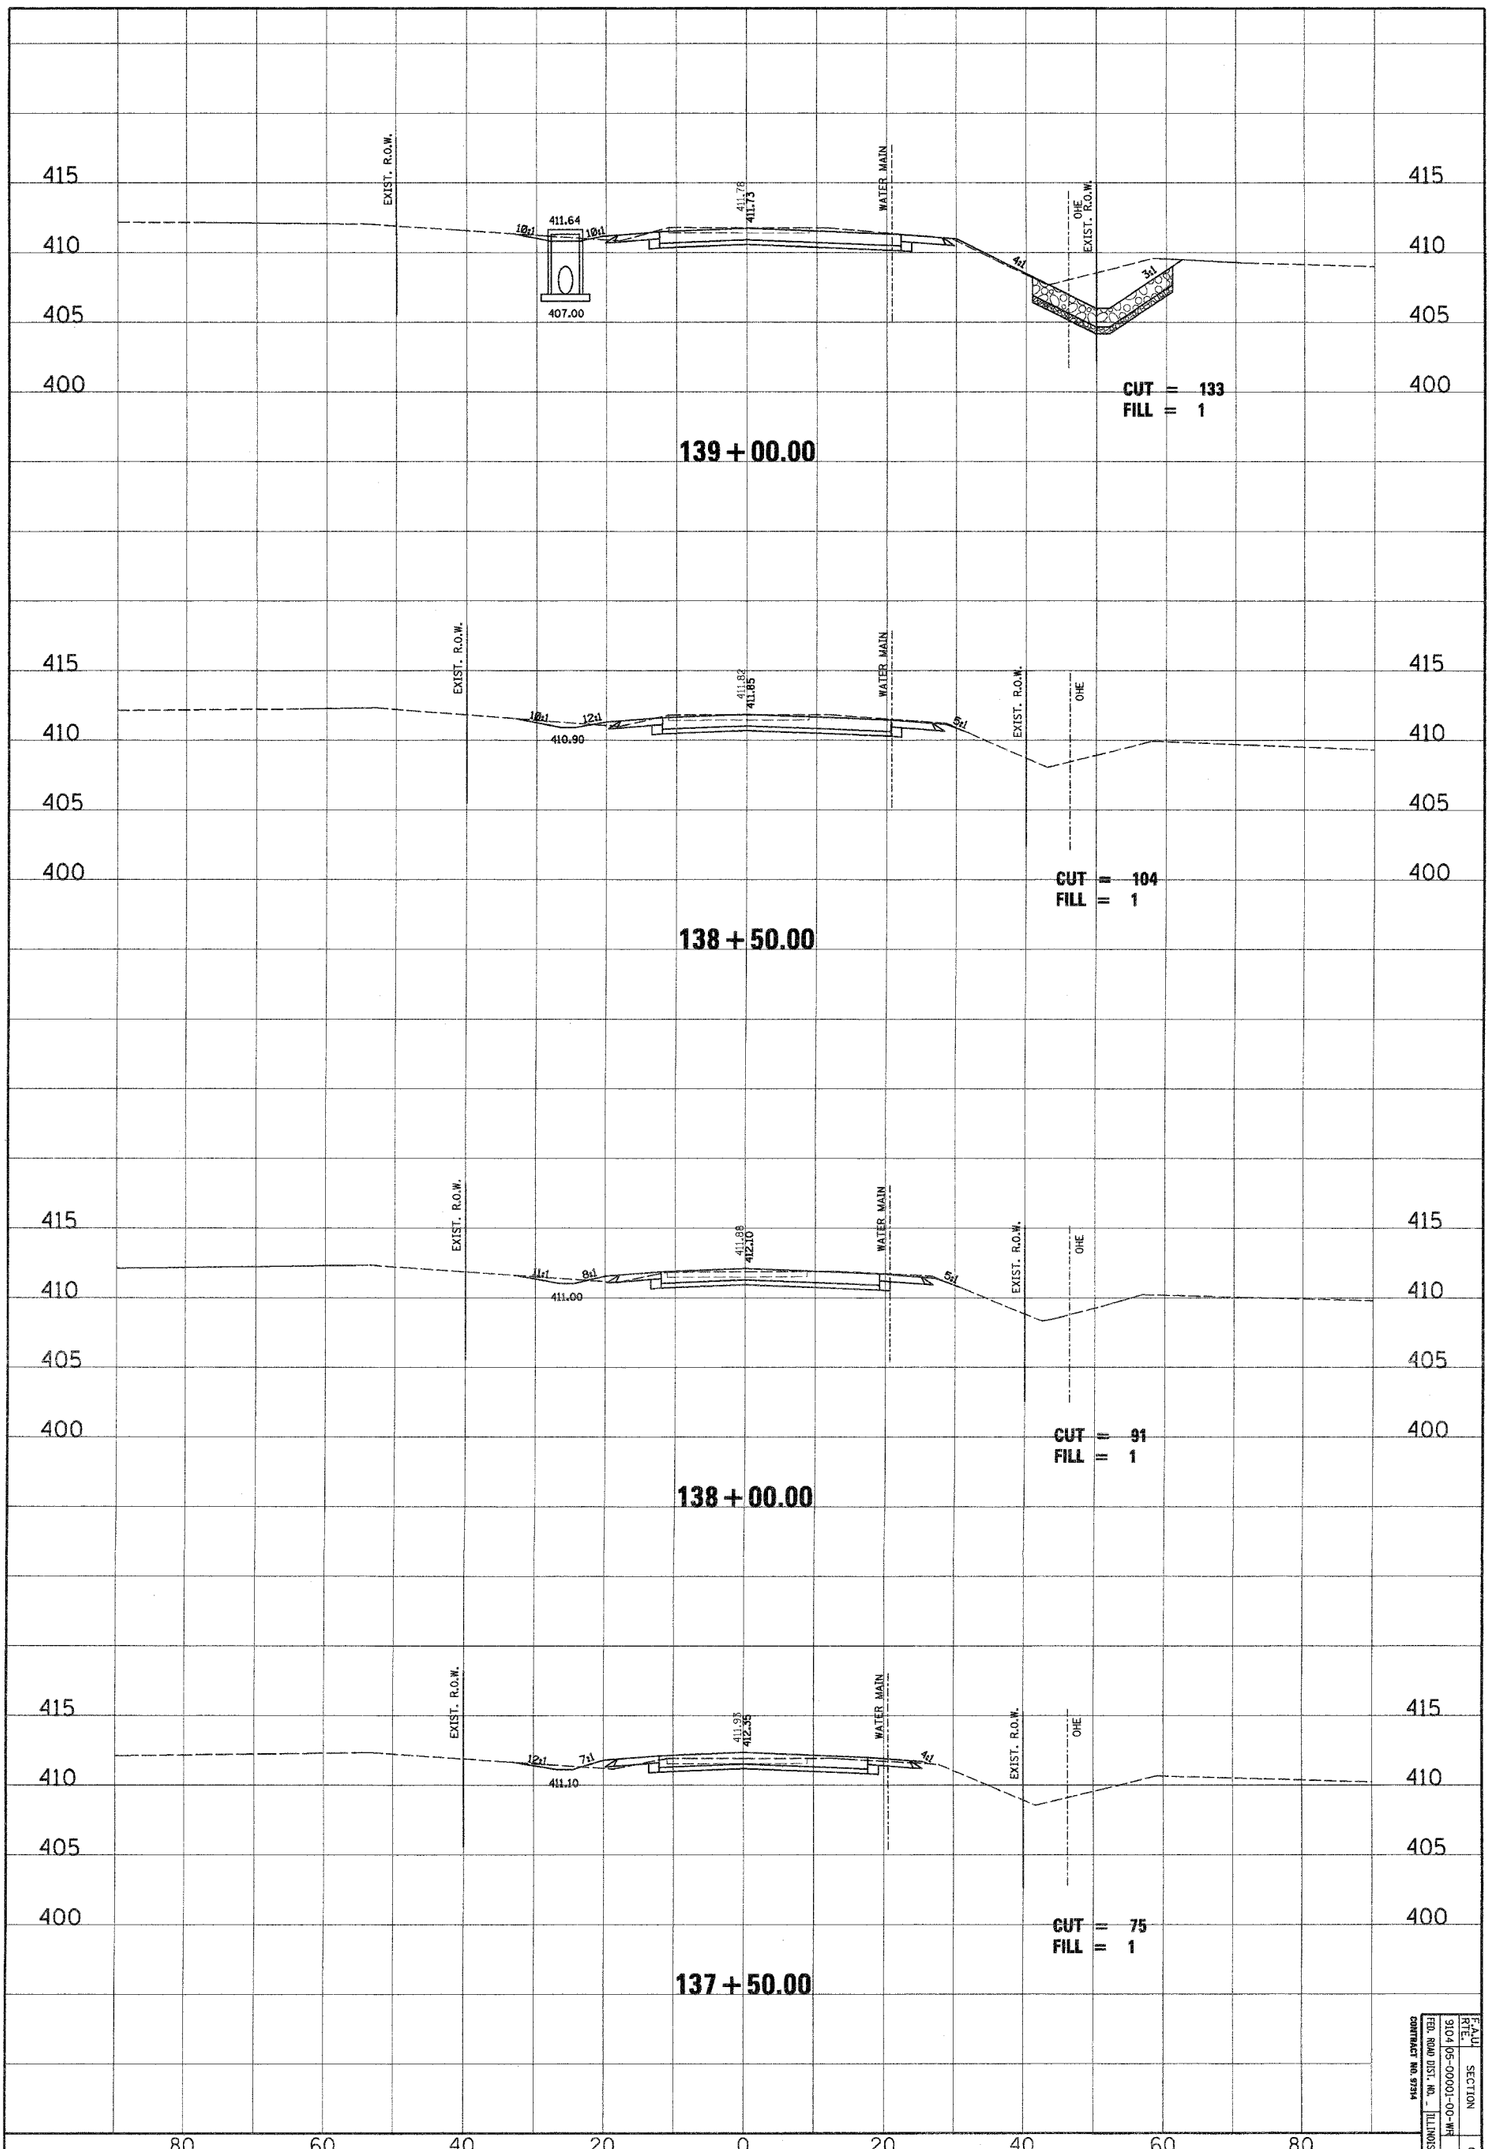


| F.A.U. RTE. | SECTION | COUNTY | TOTAL SHEETS | SHEET NO. |
|---|---|---|---|---|
| 9104 | 05-00001-00-WR | MADISON | 91 | 102 |

FED. ROAD DIST. NO. _ ILLINOIS FED. AID PROJECT

CONTRACT NO. 97314

DSN. BY: SAS
DWN. BY: SAS
CHK. BY: BPK
JOB NO. E-06300
DATE: 6/6/07
SCALE: HORZ. 1 inch = 10 feet
VERT. 1 inch = 5 feet

SHEET No. 91 OF 102 SHEETS

# BISSELL STREET CROSS SECTIONS

Juneau Associates, Inc. P.C.
CONSULTING ENGINEERS AND LAND SURVEYORS
2100 State Street, P.O. Box 1325
Granite City, Illinois 62040
Phone:(618)877-5400/(618)452-5635
Fax:(618)452-0641
100 North Research Drive
Edwardsville, Illinois 62025
Phone: (618)659-0300/(618) 659-0000
Fax: (618)659-0541

CLIENT/PROJECT : BISSELL STREET
SECTION NO. 05-00001-00-WR
MADISON, ILLINOIS

| REVISIONS | | | |
|---|---|---|---|
| NO. | DATE | BY | REMARKS |
| | | | |