CONTRACT NO. 98775

F.A.P. RTE.	SECTION	COUNTY	TOTAL SHEETS	SHEET NO.
869	4B-1	FRANKLIN	56	9
STA.		TO STA.		
FED. ROAD DIST. NO. _		ILLINOIS	FED. AID PROJECT	

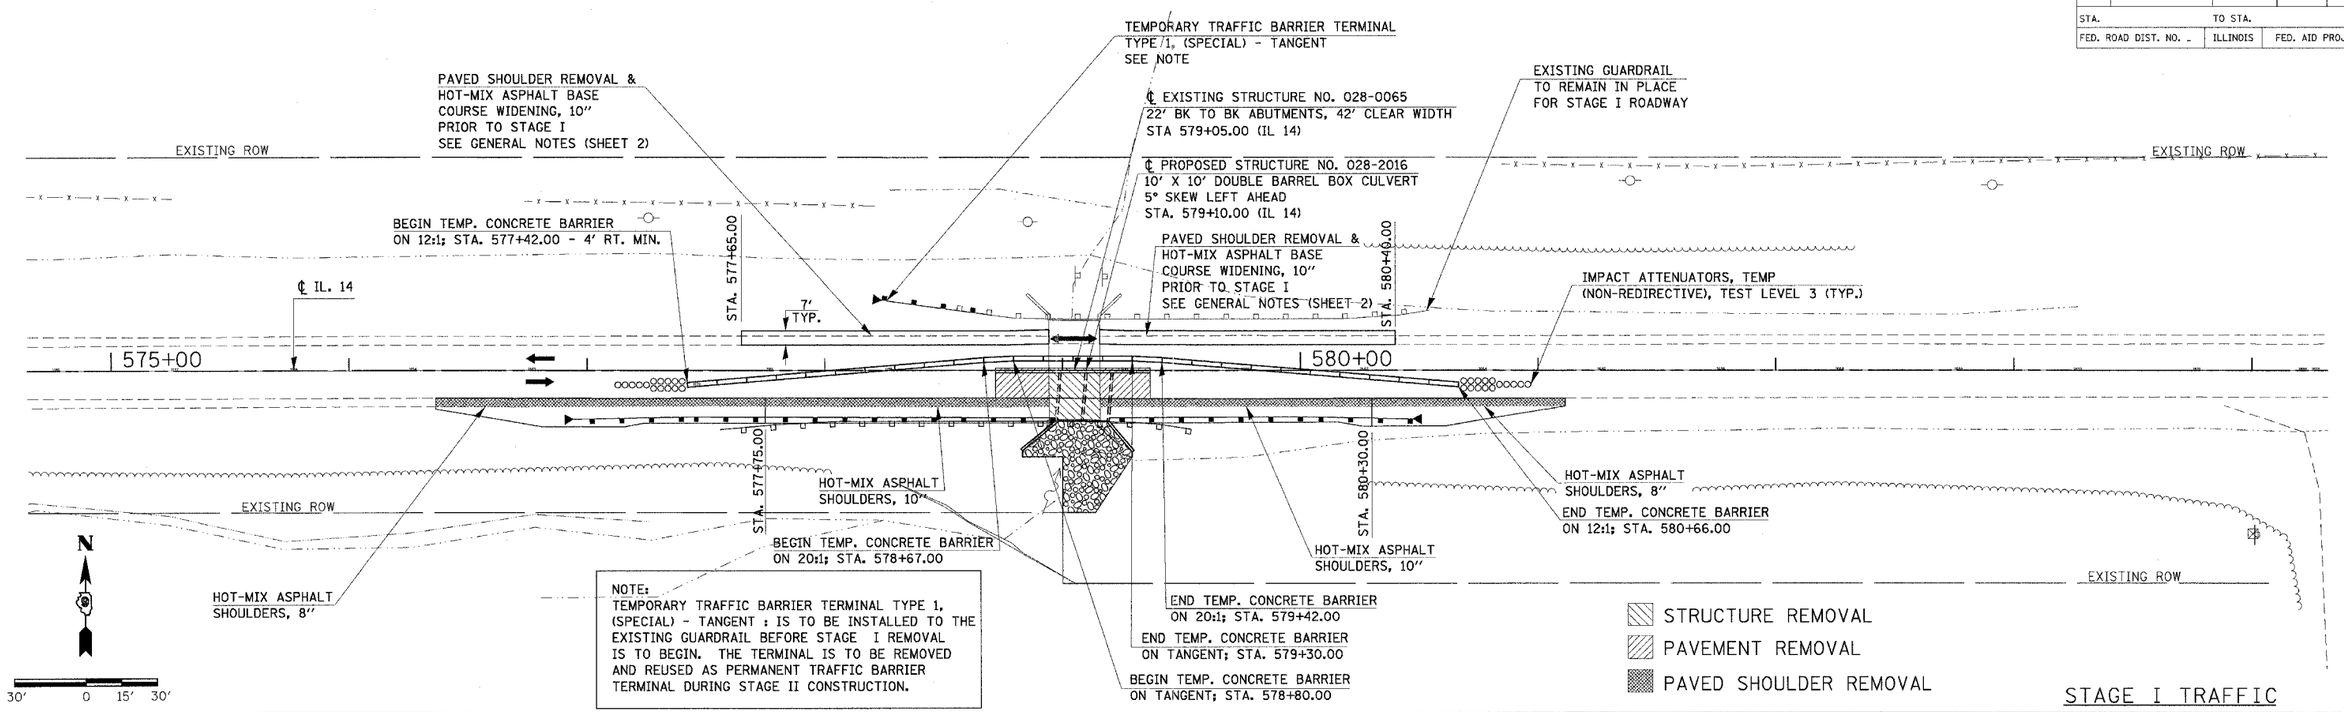

STAGE I TRAFFIC

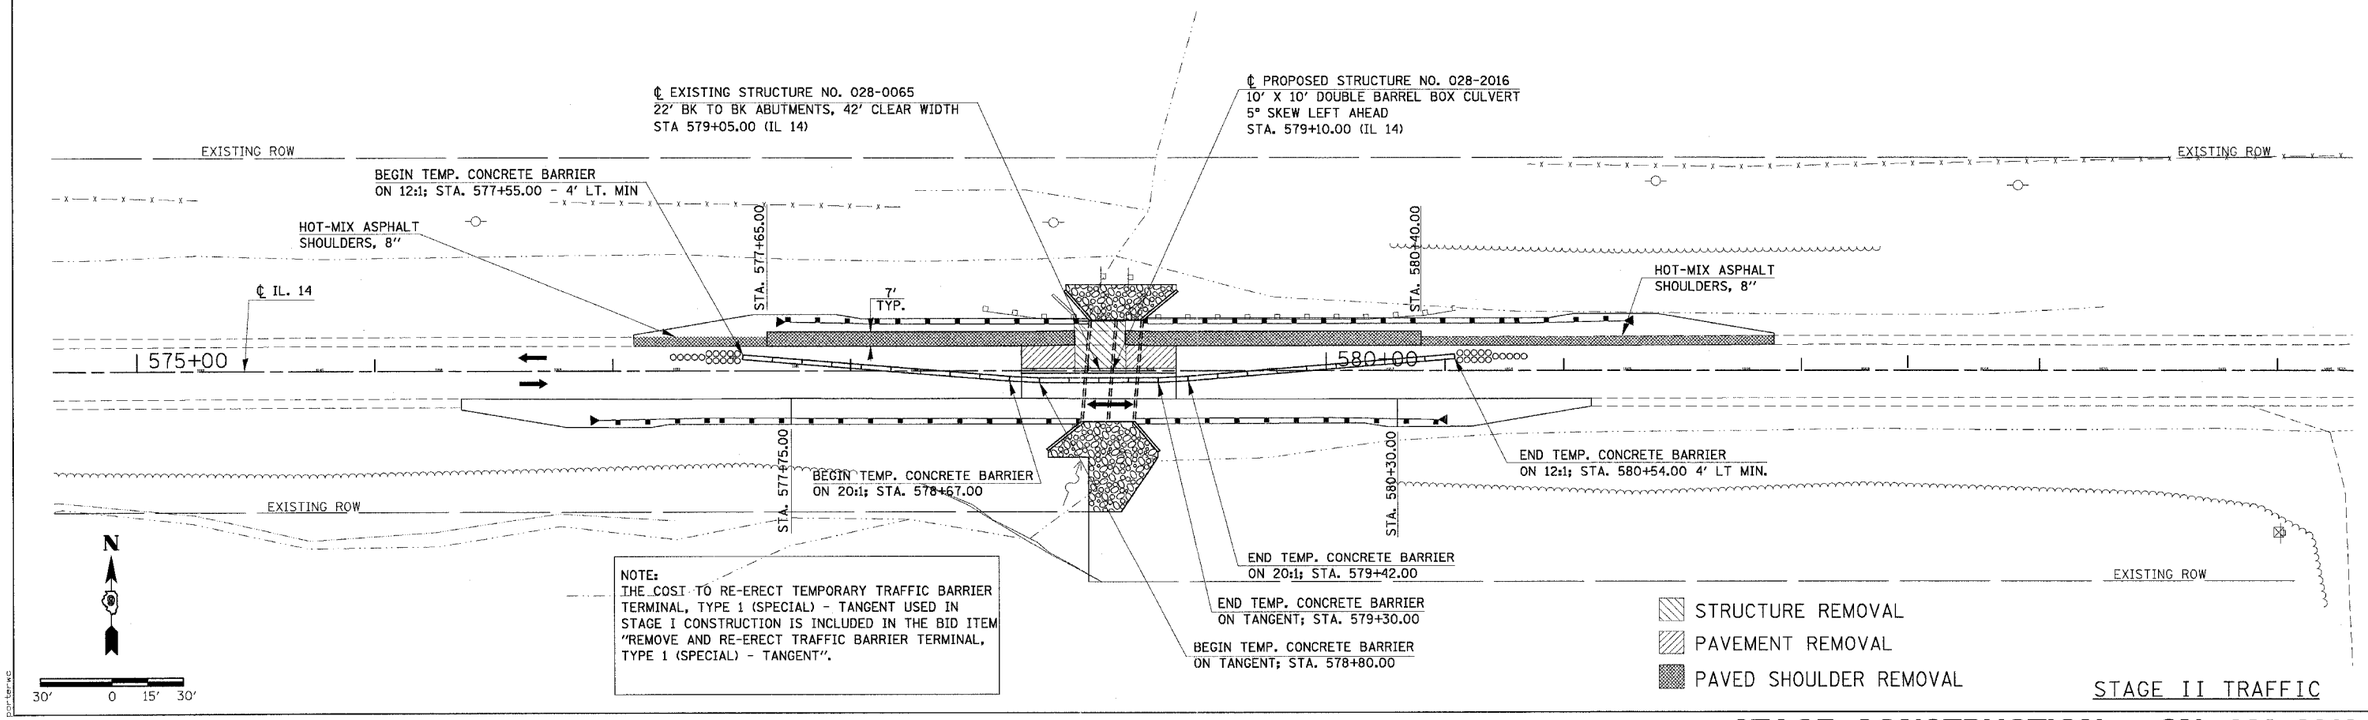

STAGE II TRAFFIC

5/4/2007
c:\projects\d9204905\d9204905sl.dgn
30.00020 ' / IN.
pankewe

STAGE CONSTRUCTION – SN 028-2016
IL 14 OVER TRIBUTARY TO ANDY CREEK