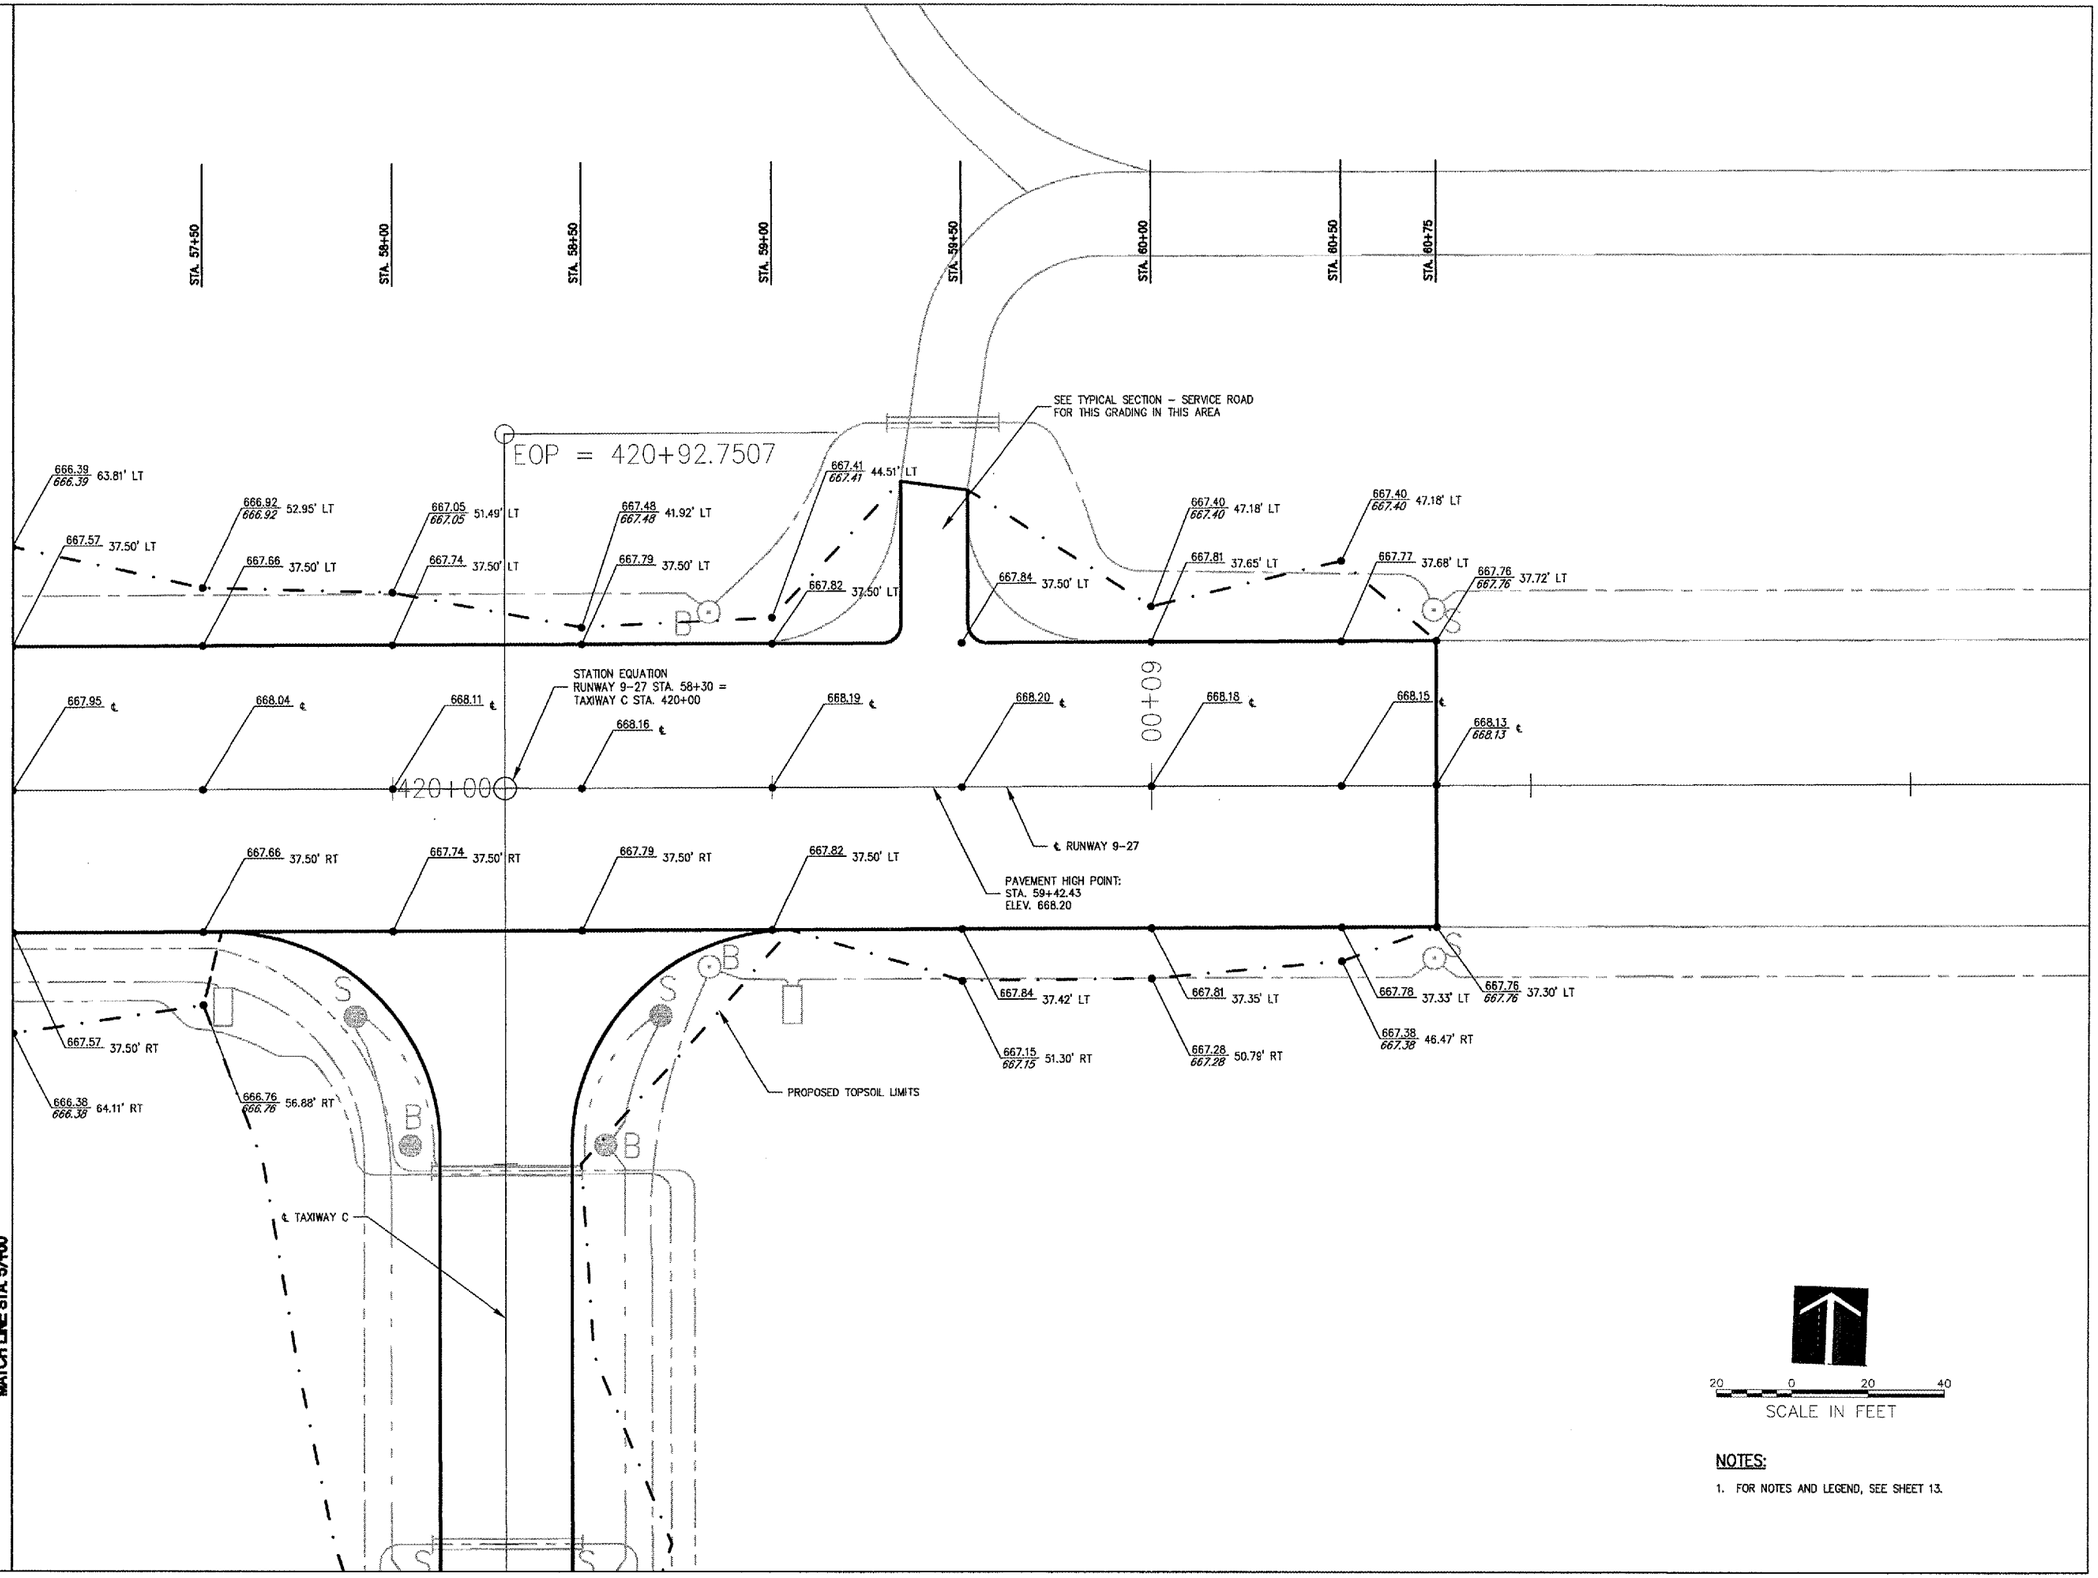

NOTES:

1. FOR NOTES AND LEGEND, SEE SHEET 13.

LE038

HANSON

HANSON PROFESSIONAL SERVICES INC.

815 Commerce Drive, Suite 200
Oak Brook, Illinois 60523
Telephone: 630.990.3800
Fax: 630.990.3801

Illinois Professional Design Firm
Registration No. 184-001084

© Copyright Hanson Professional Service Inc. 2007

Chicago-Romeoville Airport

JOLIET REGIONAL PORT DISTRICT

1 George Michas Drive
Romeoville, Illinois 60446
Telephone: 815.838.9497
Fax: 815.838.9524

REMOVE AND REPLACE PORTIONS OF RUNWAY 9-27 AND TAXIWAY C

AIP PROJECT NO. 3-17-0140-B41
IDA PROJECT NO. LOT-3709

No.	Drawing Issue Description	Date	By

Date

JUNE 18, 2007

Sheet Title

STAKING PLAN
RUNWAY 9-27
STA. 57+00 THRU
STA. 62+00

840-07B8053
Project Number

LDH	06/12/07
Layout By	Date
LDH	06/12/07
Designed By	Date
RMH	06/18/07
Reviewed By	Date
LDH	---
Drawn By	

Sheet No.

15

I:\07JOBS\00840\07B8053\DRAWINGS\SHEETS\15-STAKING PLAN - RUNWAY 9-27.DWG JUN 19, 2007 4:37PM BLB