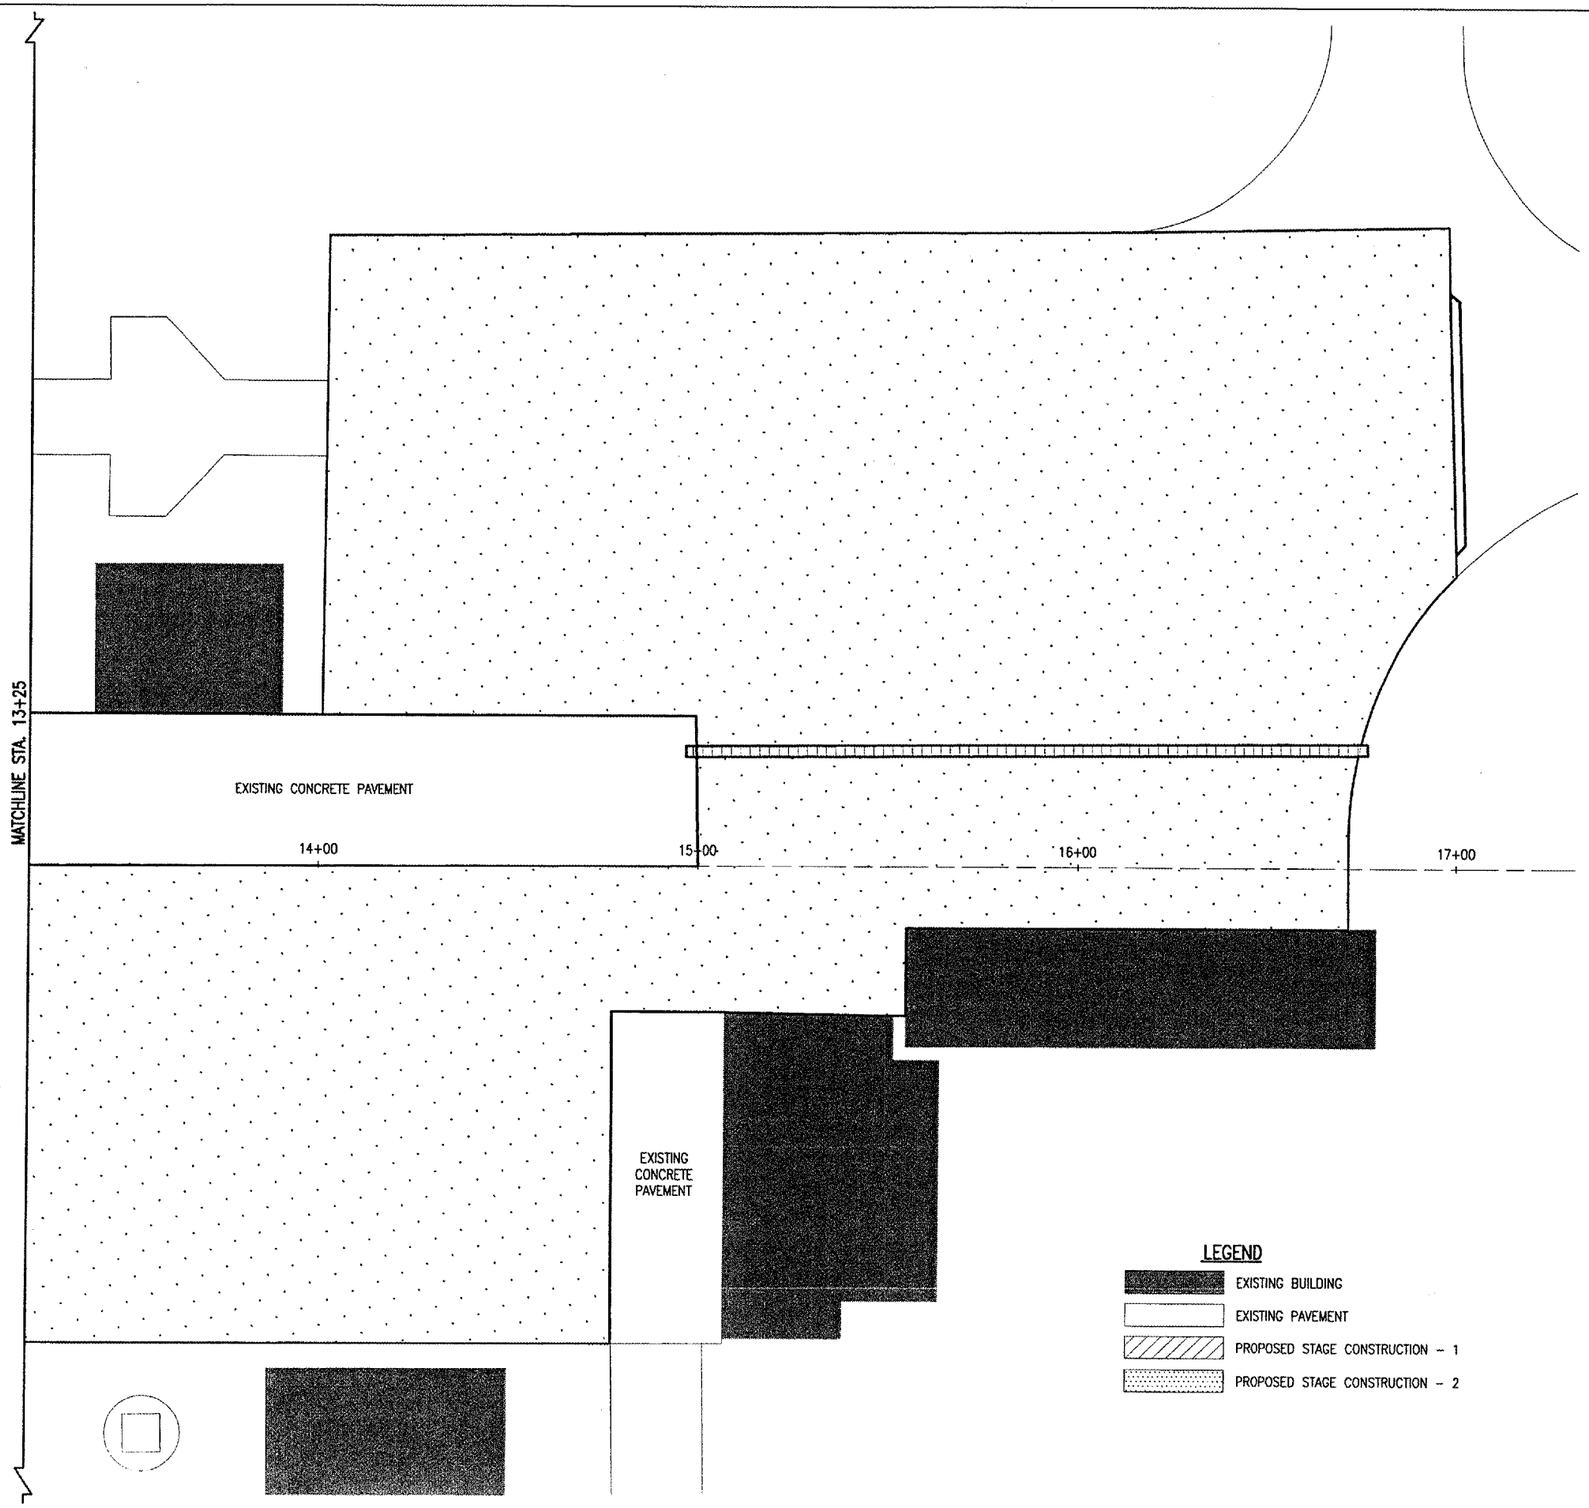

STAGING NOTES

1. THE TWO PROPOSED STAGE CONSTRUCTION AREAS ARE SHOWN ON THIS SHEET AND SHEET NO. 4.
2. THE PURPOSE OF THE TWO STAGE CONSTRUCTION AREAS IS TO ALLOW AIRCRAFT ACCESS TO THE EXISTING FUEL FACILITY.
3. WHEN WORKING ON AN ITEM OF WORK THE CONTRACTOR WILL COMPLETE THAT ITEM OF WORK IN PROPOSED STAGE CONSTRUCTION AREA 1 BEFORE MOVING ONTO AREA 2.
4. THE CONTRACTOR WILL COMPLETE THE ITEMS OF WORK IN THE FOLLOWING ORDER:
   a. REMOVE TIE DOWNS AND GROUND RODS
   b. MILL THE DESIGNATED AREAS
   c. CRACK CLEANING AND SEALING
   d. REMOVE & REPLACE BITUMINOUS PAVEMENT
   e. APPLICATION OF BITUMINOUS TACK COAT
   f. APPLICATION OF POROUS FRICTION COURSE.
   g. INSTALLATION OF TIE DOWNS
   h. PAVEMENT MARKING
5. IN ORDER TO SPEED UP CONSTRUCTION, THE PROPOSED CRACK CLEANING AND SEALING AND REMOVE & REPLACE BITUMINOUS PAVEMENT IN CONSTRUCTION AREA 2 CAN BE DONE AT THE SAME TIME.

LEGEND

- EXISTING BUILDING
- EXISTING PAVEMENT
- PROPOSED STAGE CONSTRUCTION – 1
- PROPOSED STAGE CONSTRUCTION – 2

0' 10' 20' 40'
FULL SIZE SCALE: 1"= 20'
HALF SIZE SCALE: 1"= 40'

DATE	REVISION	BY

LITCHFIELD MUNICIPAL AIRPORT
LITCHFIELD, ILLINOIS

IL. PROJ.: 3LF-3645 A.I.P. PROJ.: 3-17-0063-B14

HS Project No. 814-07APND
Filename STAGING PLAN.DWG
Scale 1"=20'
Date 01/31/07

LAYOUT	ZSH	01/31/07
DRAWN	ZSH	01/31/07
REVIEWED	CAH	05/09/07

HANSON

Hanson Professional Services Inc.
1525 South Sixth Street
Springfield, Illinois 62703-2886
Offices Nationwide

PFC OVERLAY
AIRCRAFT APRON

PROPOSED
STAGING PLAN
STA. 13+25 TO STA. 17+00

JUN 06, 2007 9:57 AM CAH
J:\AIRPORTS\LITCHFIELD\814-07APN\AIRPORT\SHEETS\STAGING PLAN.DWG – STA. 13+25 TO STA. 18+00