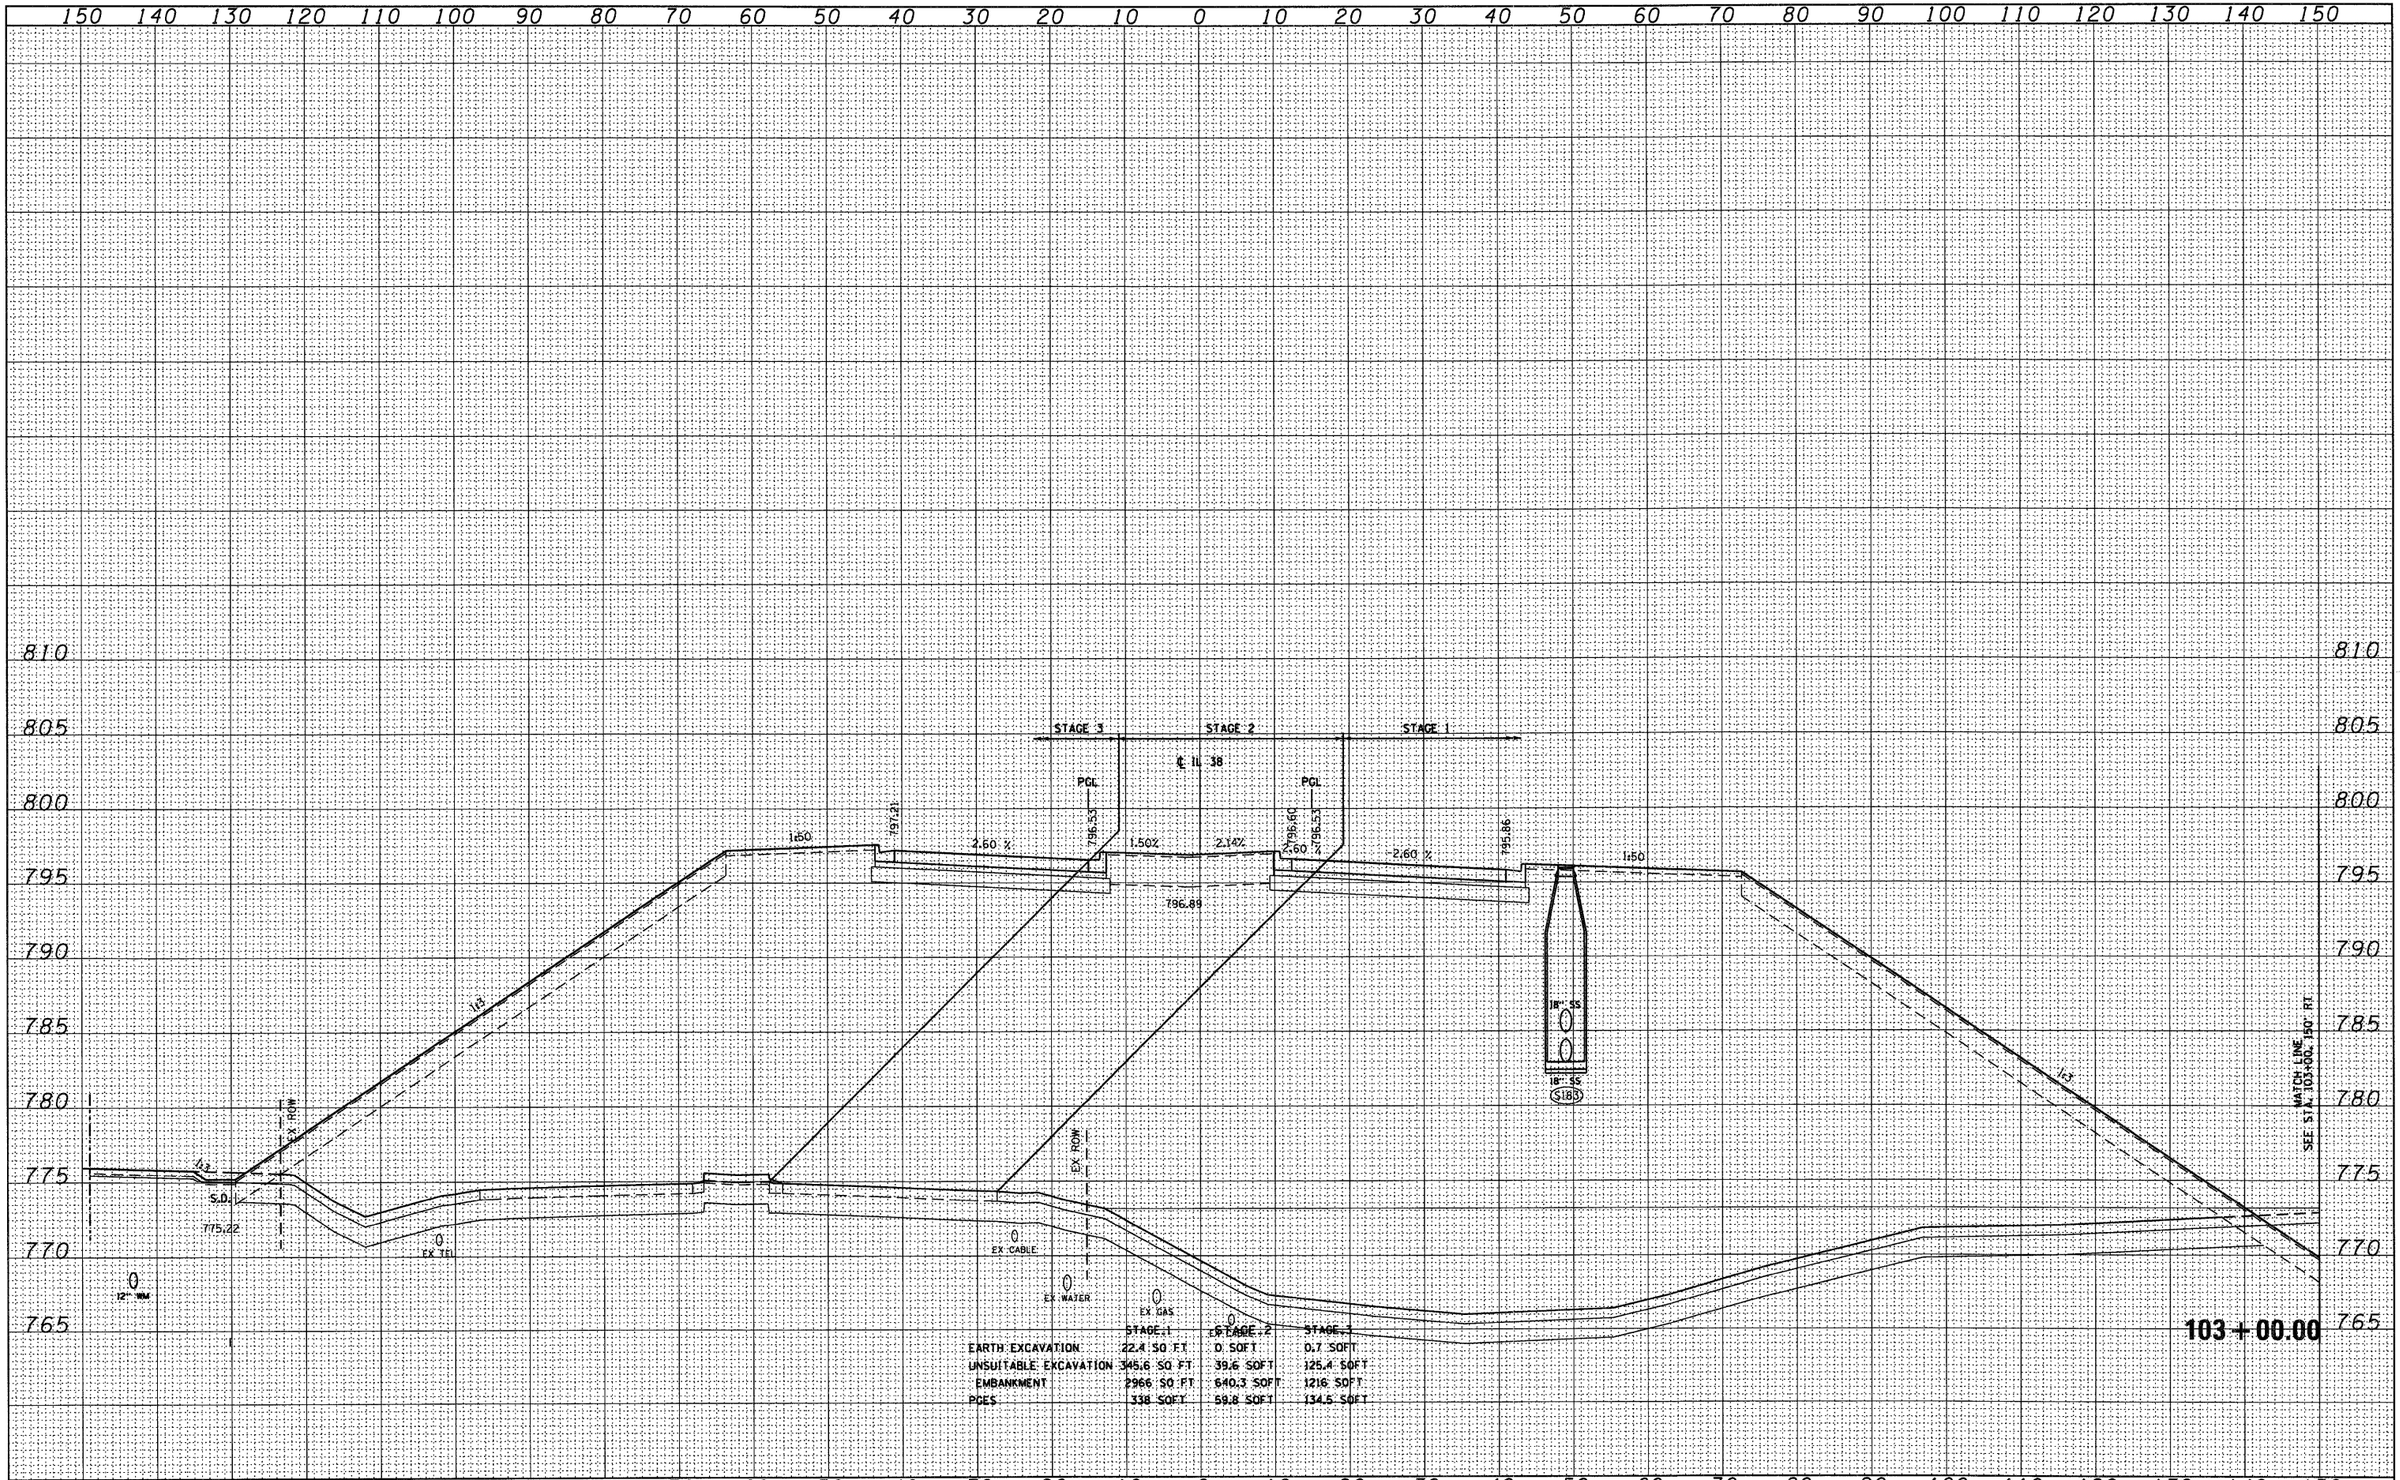

	STAGE 1	STAGE 2	STAGE 3
EARTH EXCAVATION	22.4 SQ FT	0 SQFT	0.7 SQFT
UNSUITABLE EXCAVATION	345.6 SQ FT	39.6 SQFT	125.4 SQFT
EMBANKMENT	2966 SQ FT	640.3 SQFT	1216 SQFT
PCES	338 SQFT	69.8 SQFT	134.6 SQFT

FINAL SURVEY	BY	DATE
SURVEYED		
PLOTTED		
TEMPLATE		
AREAS		
AREAS CHECKED		
NOTE BOOK NO.		

ORIGINAL SURVEY	BY	DATE
SURVEYED		
PLOTTED		
TEMPLATE		
AREAS		
AREAS CHECKED		
NOTE BOOK NO.		

FILE NAME = D160122-SHT-XSSHT01.dgn

USER NAME = YKim	DESIGNED - MJT	REVISED -	
	DRAWN - MJT	REVISED -	
PLOT SCALE = 1:10	CHECKED - EJG	REVISED -	
PLOT DATE = 10/14/2011	DATE -	REVISED -	

STATE OF ILLINOIS
DEPARTMENT OF TRANSPORTATION

IL ROUTE 38 CROSS SECTIONS

SCALE: 1"=10'H; 1"=5'V | SHEET NO. 32 OF 152 SHEETS | STA. 103+00.00 TO STA. 103+00.00

F.A. RTE.	SECTION	COUNTY	TOTAL SHEETS	SHEET NO.
			421	275
	XS-38-32	CONTRACT NO.		
		ILLINOIS FED. AID PROJECT		