FINAL SURVEY		BY	DATE
NOTE BOOK	SURVEYED		
	PLOTTED		
	TEMPLATE		
	AREAS		
NO.	AREAS CHECKED		

ORIGINAL SURVEY		BY	DATE
NOTE BOOK	SURVEYED		
	PLOTTED		
	TEMPLATE		
	AREAS		
NO.	AREAS CHECKED		

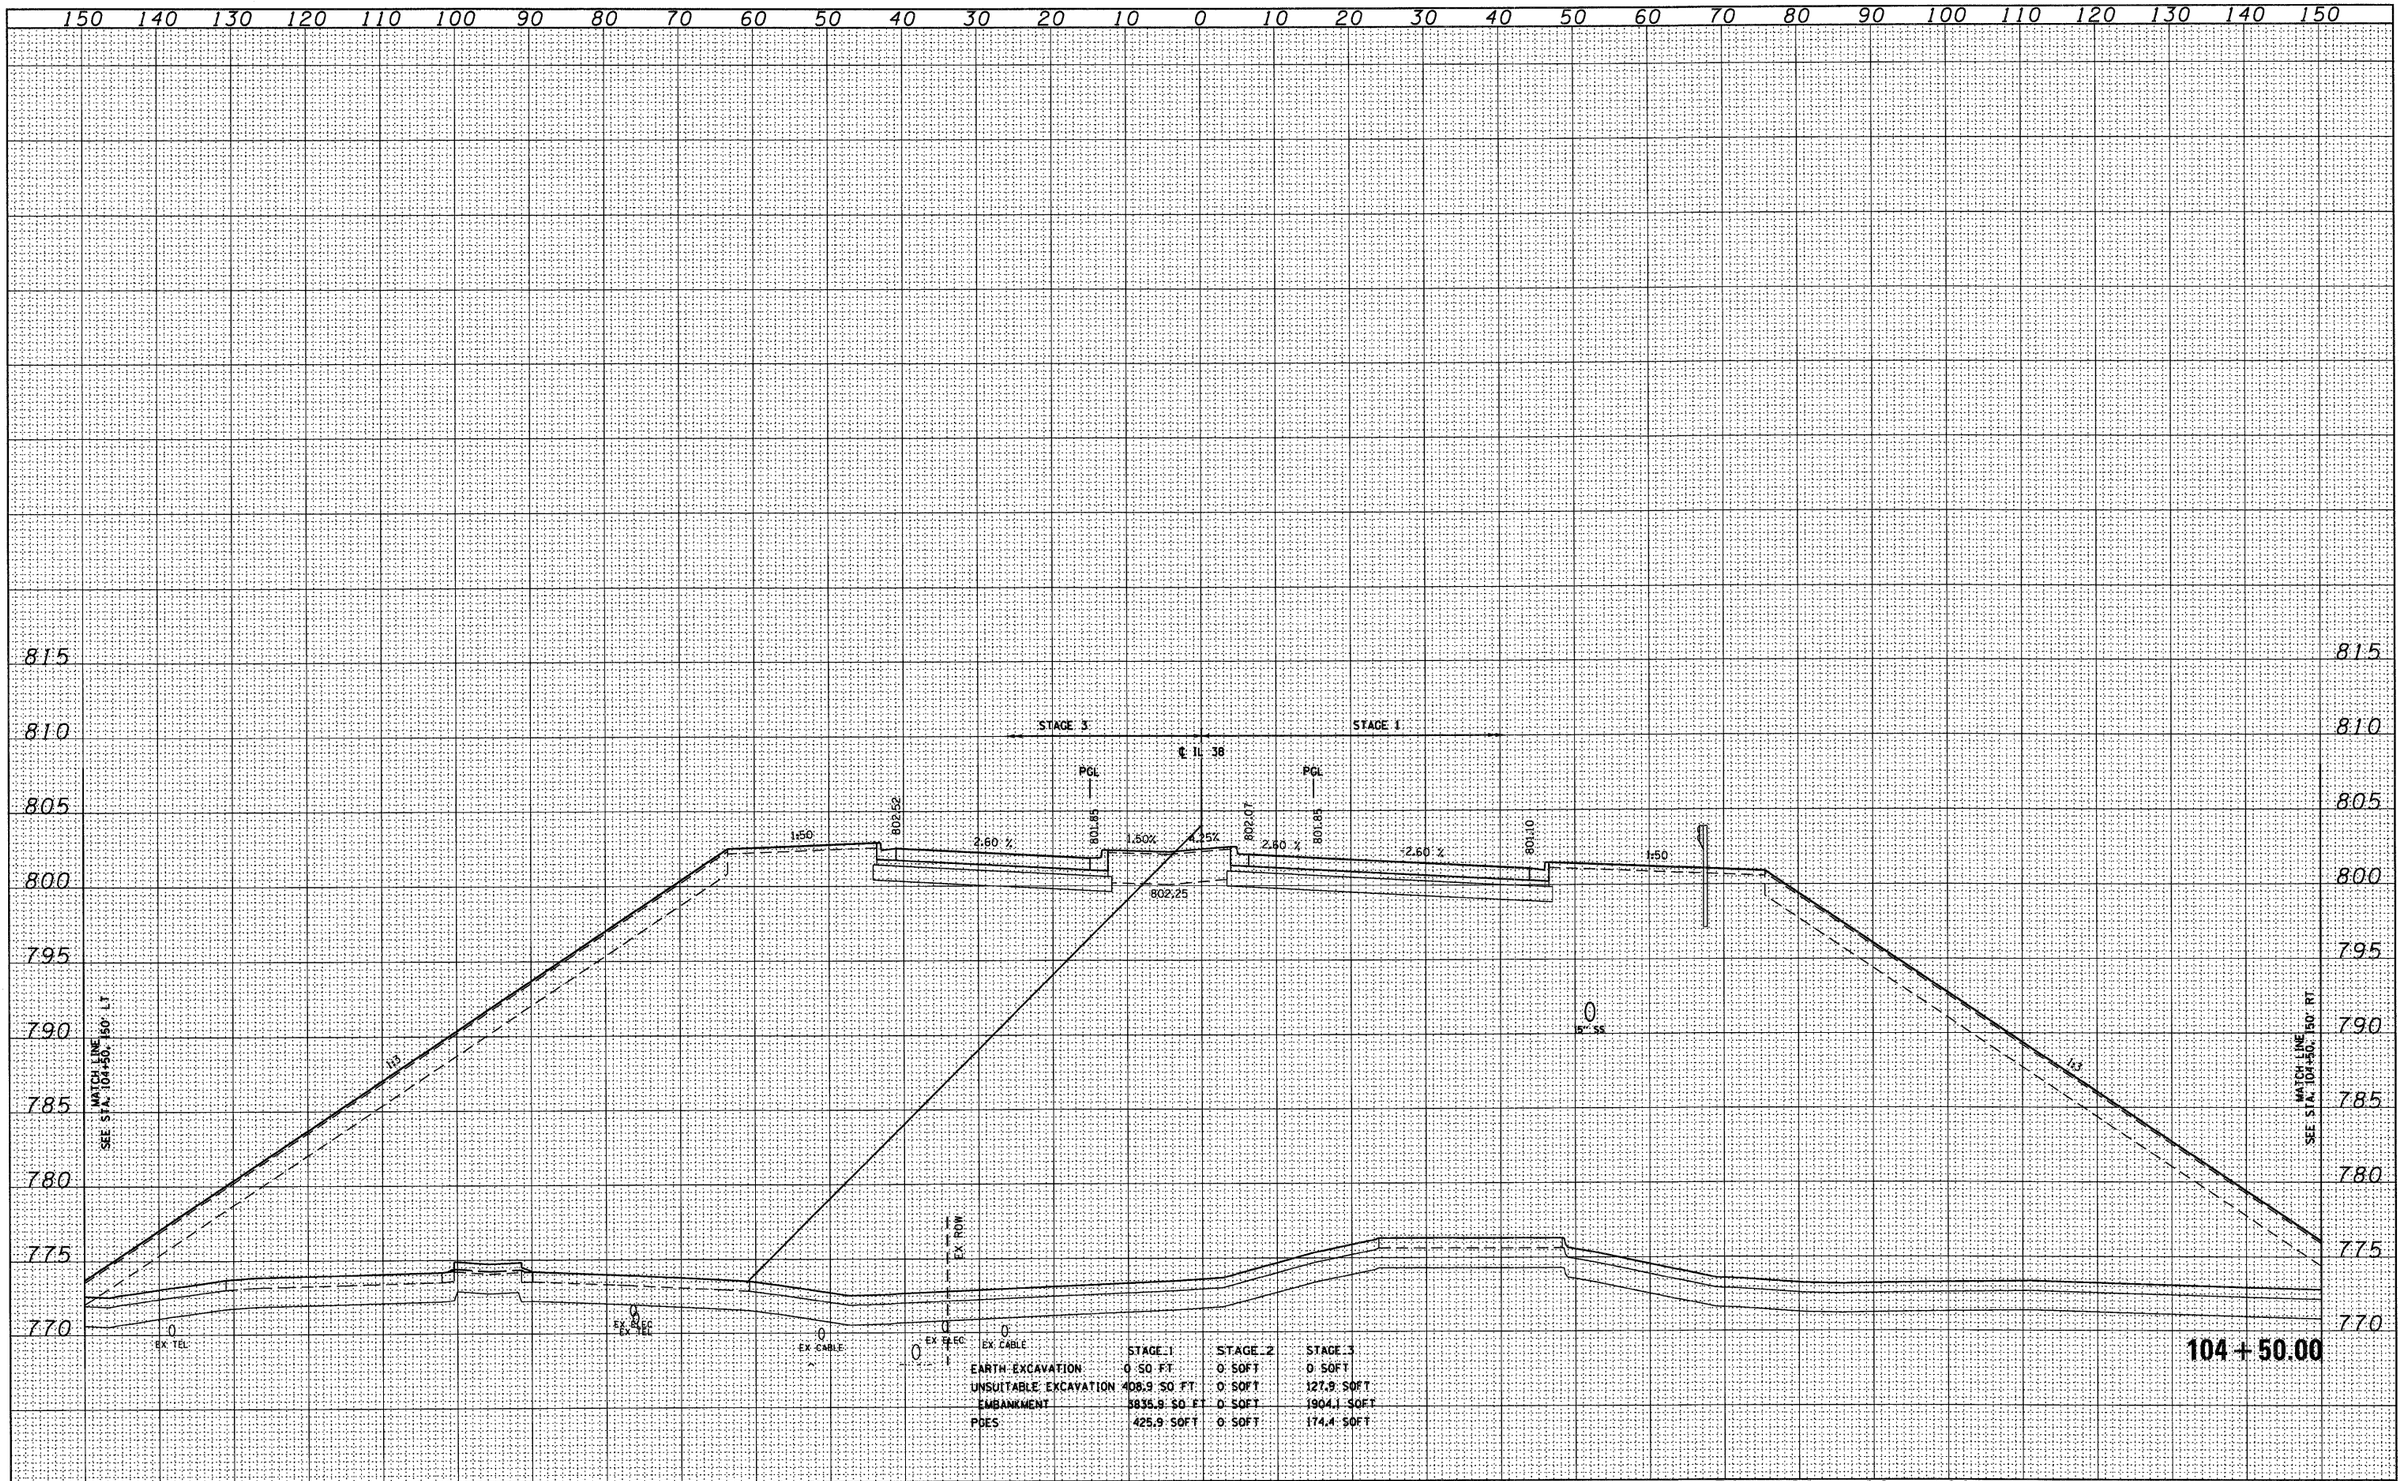

	STAGE 1	STAGE 2	STAGE 3
EARTH EXCAVATION	0 SQ FT	0 SQFT	0 SQFT
UNSUITABLE EXCAVATION	408.9 SQ FT	0 SQFT	127.9 SQFT
EMBANKMENT	3835.9 SQ FT	0 SQFT	1904.1 SQFT
PQES	425.9 SQFT	0 SQFT	174.4 SQFT

FILE NAME = D160122-SHT-XSSHT01.dgn	USER NAME = YKim	DESIGNED - MJT	REVISED -
		DRAWN - MJT	REVISED -
	PLOT SCALE = 1:10	CHECKED - EJG	REVISED -
	PLOT DATE = 10/14/2011	DATE -	REVISED -

STATE OF ILLINOIS
DEPARTMENT OF TRANSPORTATION

IL ROUTE 38 CROSS SECTIONS

SCALE: 1"=10' H; 1"=5' V | SHEET NO. 35 OF 152 SHEETS | STA. 104+50.00 TO STA. 104+50.00

F.A. RTE.	SECTION	COUNTY	TOTAL SHEETS	SHEET NO.
			421	278
	XS-38-35	CONTRACT NO.		
		ILLINOIS FED. AID PROJECT		