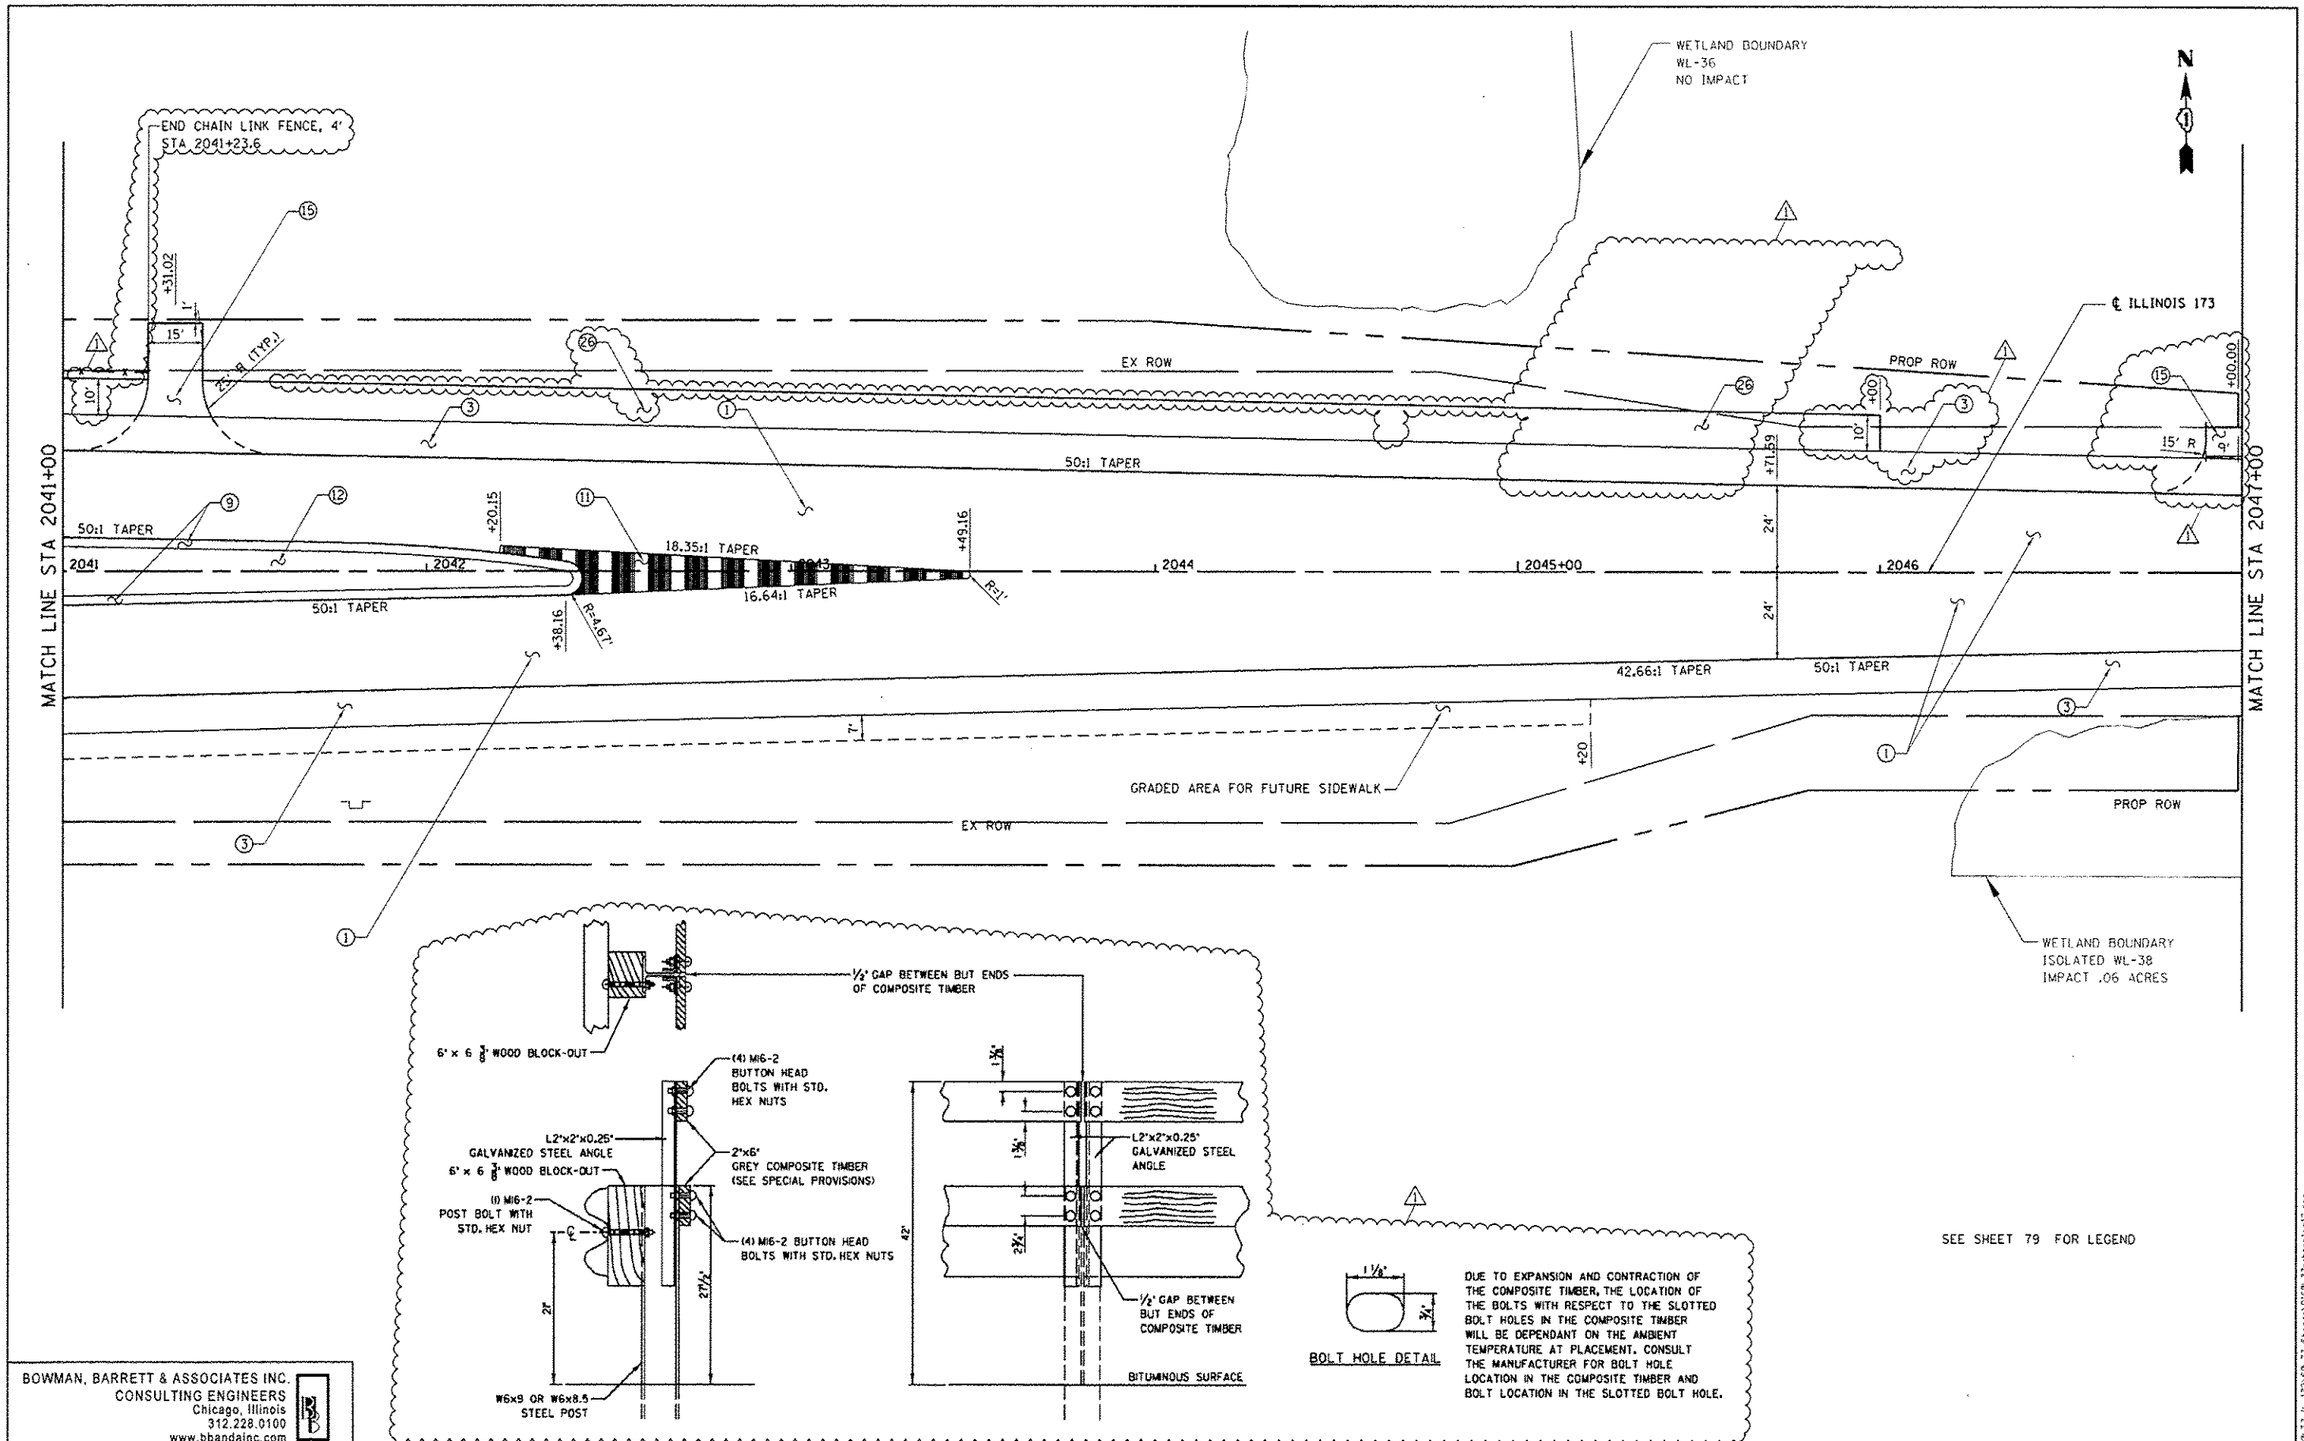

SEE SHEET 79 FOR LEGEND

BOWMAN, BARRETT & ASSOCIATES INC.
CONSULTING ENGINEERS
Chicago, Illinois
312.228.0100
www.bbandainc.com

FILE NAME - $FILES$	USER NAME - default	DESIGNED - JDC	REVISED 1 - 7/17/12 JDC
		DRAWN - JDC	REVISED -
	PLOT SCALE - M:1"=10' V:1"=5'	CHECKED - RGR	REVISED -
	PLOT DATE - 7/17/2012	DATE - 6/19/2012	REVISED -

STATE OF ILLINOIS
DEPARTMENT OF TRANSPORTATION

PROPOSED ROAD PLAN IL RTE 173

SCALE: 1"=20' | SHEET NO. 6 OF 8 SHEETS | STA. 2041+00 TO STA. 2047+00

F.A. RTE.	SECTION	COUNTY	TOTAL SHEETS	SHEET NO.
94	49-1-R-1	LAKE	677	84
		CONTRACT NO. 60L77		
		ILLINOIS FED. AID PROJECT		

S:\1101\05_CADD\60L77 IL 173\60L77 Sheets\C160L77-shtrplan17.dgn