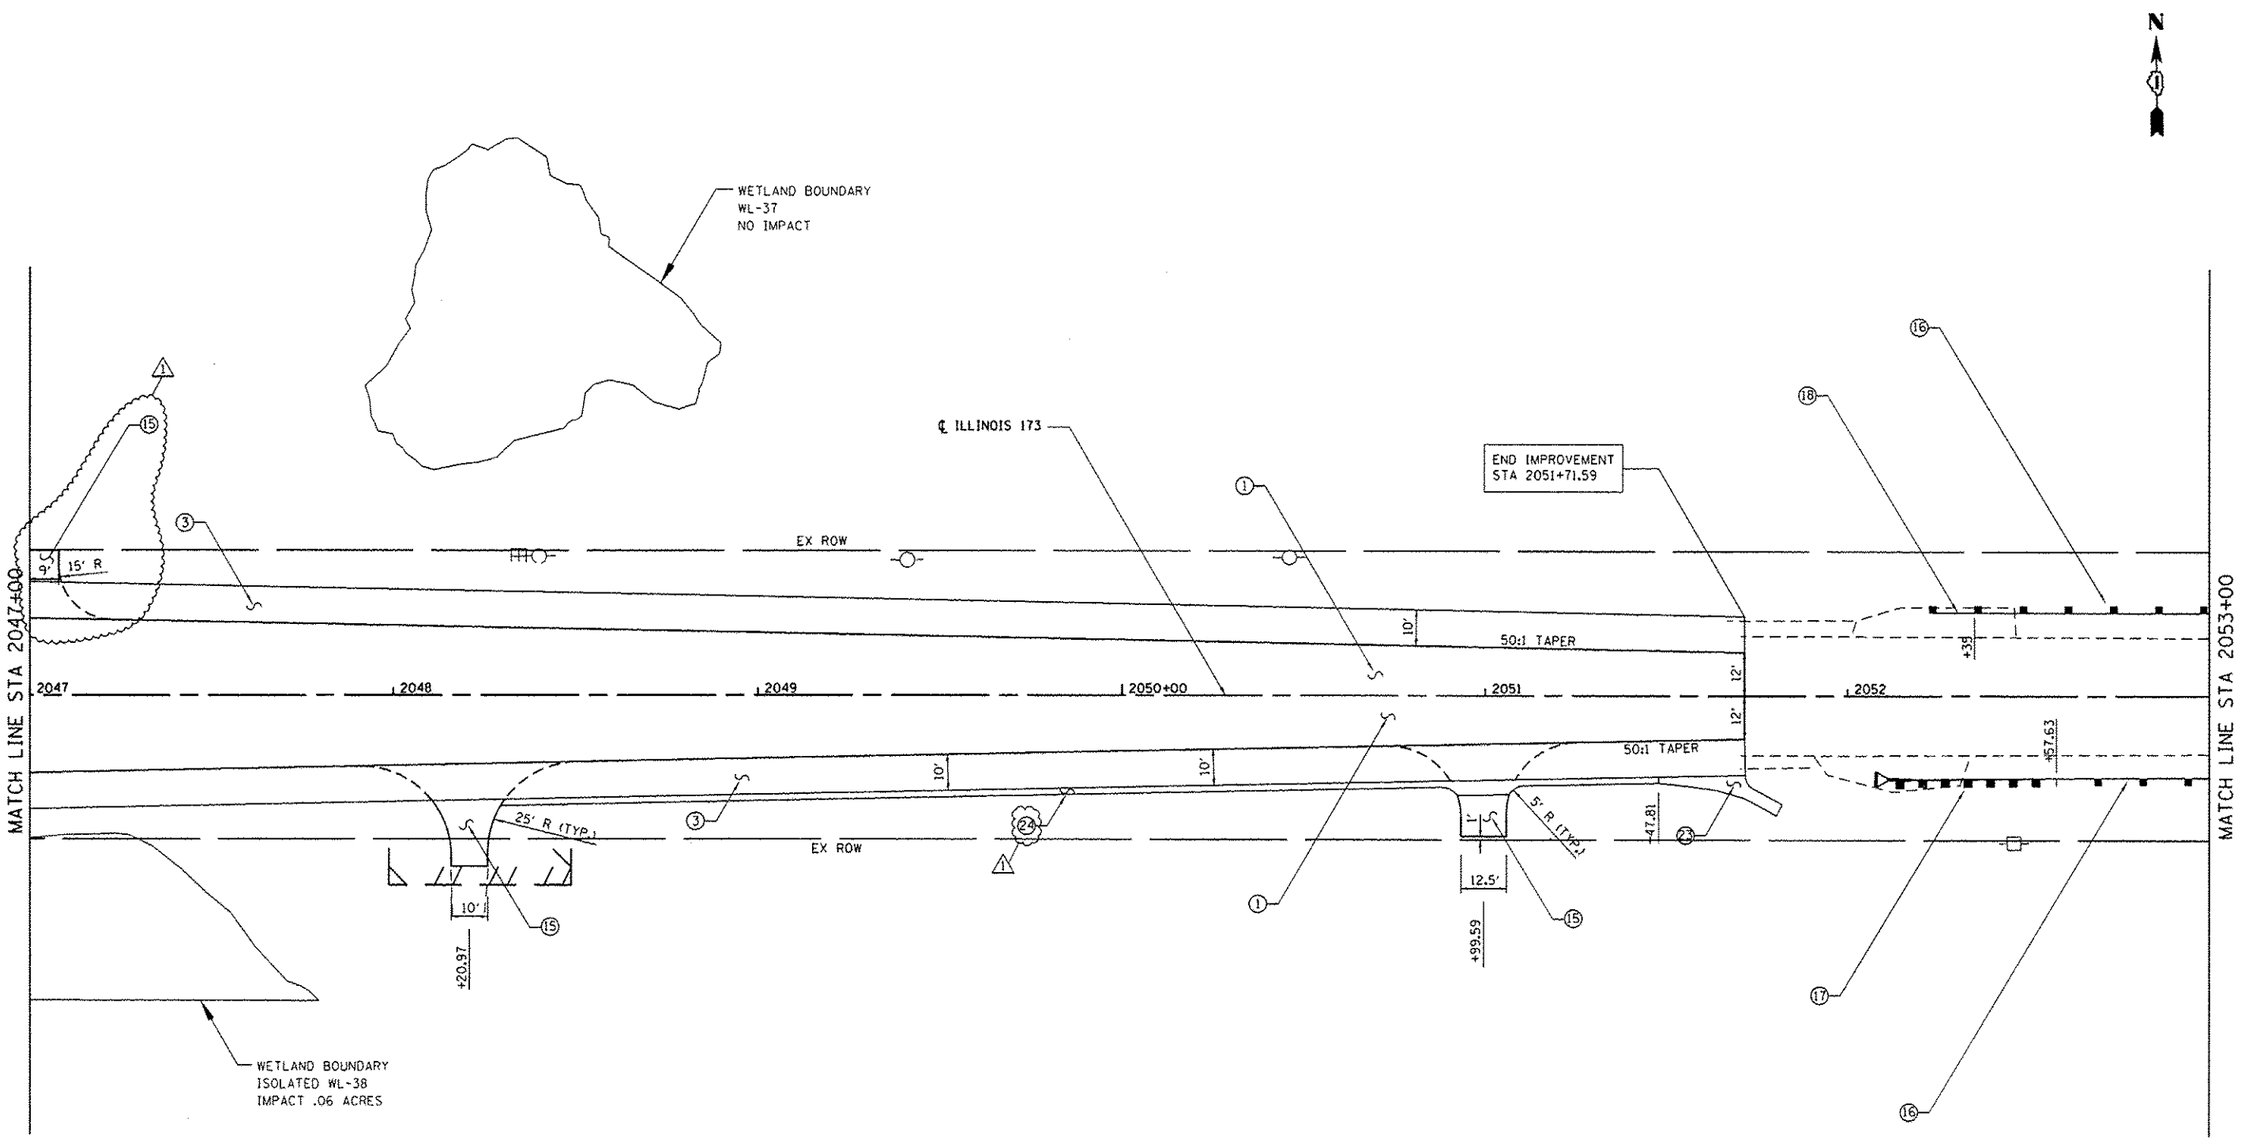

BOWMAN, BARRETT & ASSOCIATES INC.
CONSULTING ENGINEERS
Chicago, Illinois
312.228.0100
www.bbandainc.com

SEE SHEET 79 FOR LEGEND

FILE NAME = $FILES$	USER NAME = default	DESIGNED - JDC	REVISED 1 - 7/17/12 JDC
		DRAWN - JDC	REVISED -
	PLOT SCALE = Hz"=10' Vt"=5'	CHECKED - RGR	REVISED -
	PLOT DATE = 7/15/2012	DATE - 6/19/2012	REVISED -

STATE OF ILLINOIS
DEPARTMENT OF TRANSPORTATION

PROPOSED ROAD PLAN IL RTE 173

SCALE: 1"=20' | SHEET NO. 7 OF 8 SHEETS | STA. 2047+00 TO STA. 2053+00

F.A. RTE.	SECTION	COUNTY	TOTAL SHEETS	SHEET NO.
94	49-1-R-1	LAKE	677	85
		CONTRACT NO. 60L77		
		ILLINOIS FED. AID PROJECT		

S:\IDOT\05_CADD\60L77 IL 173\60L77 Sheets\IDOT60L77-sht-plan18.dgn