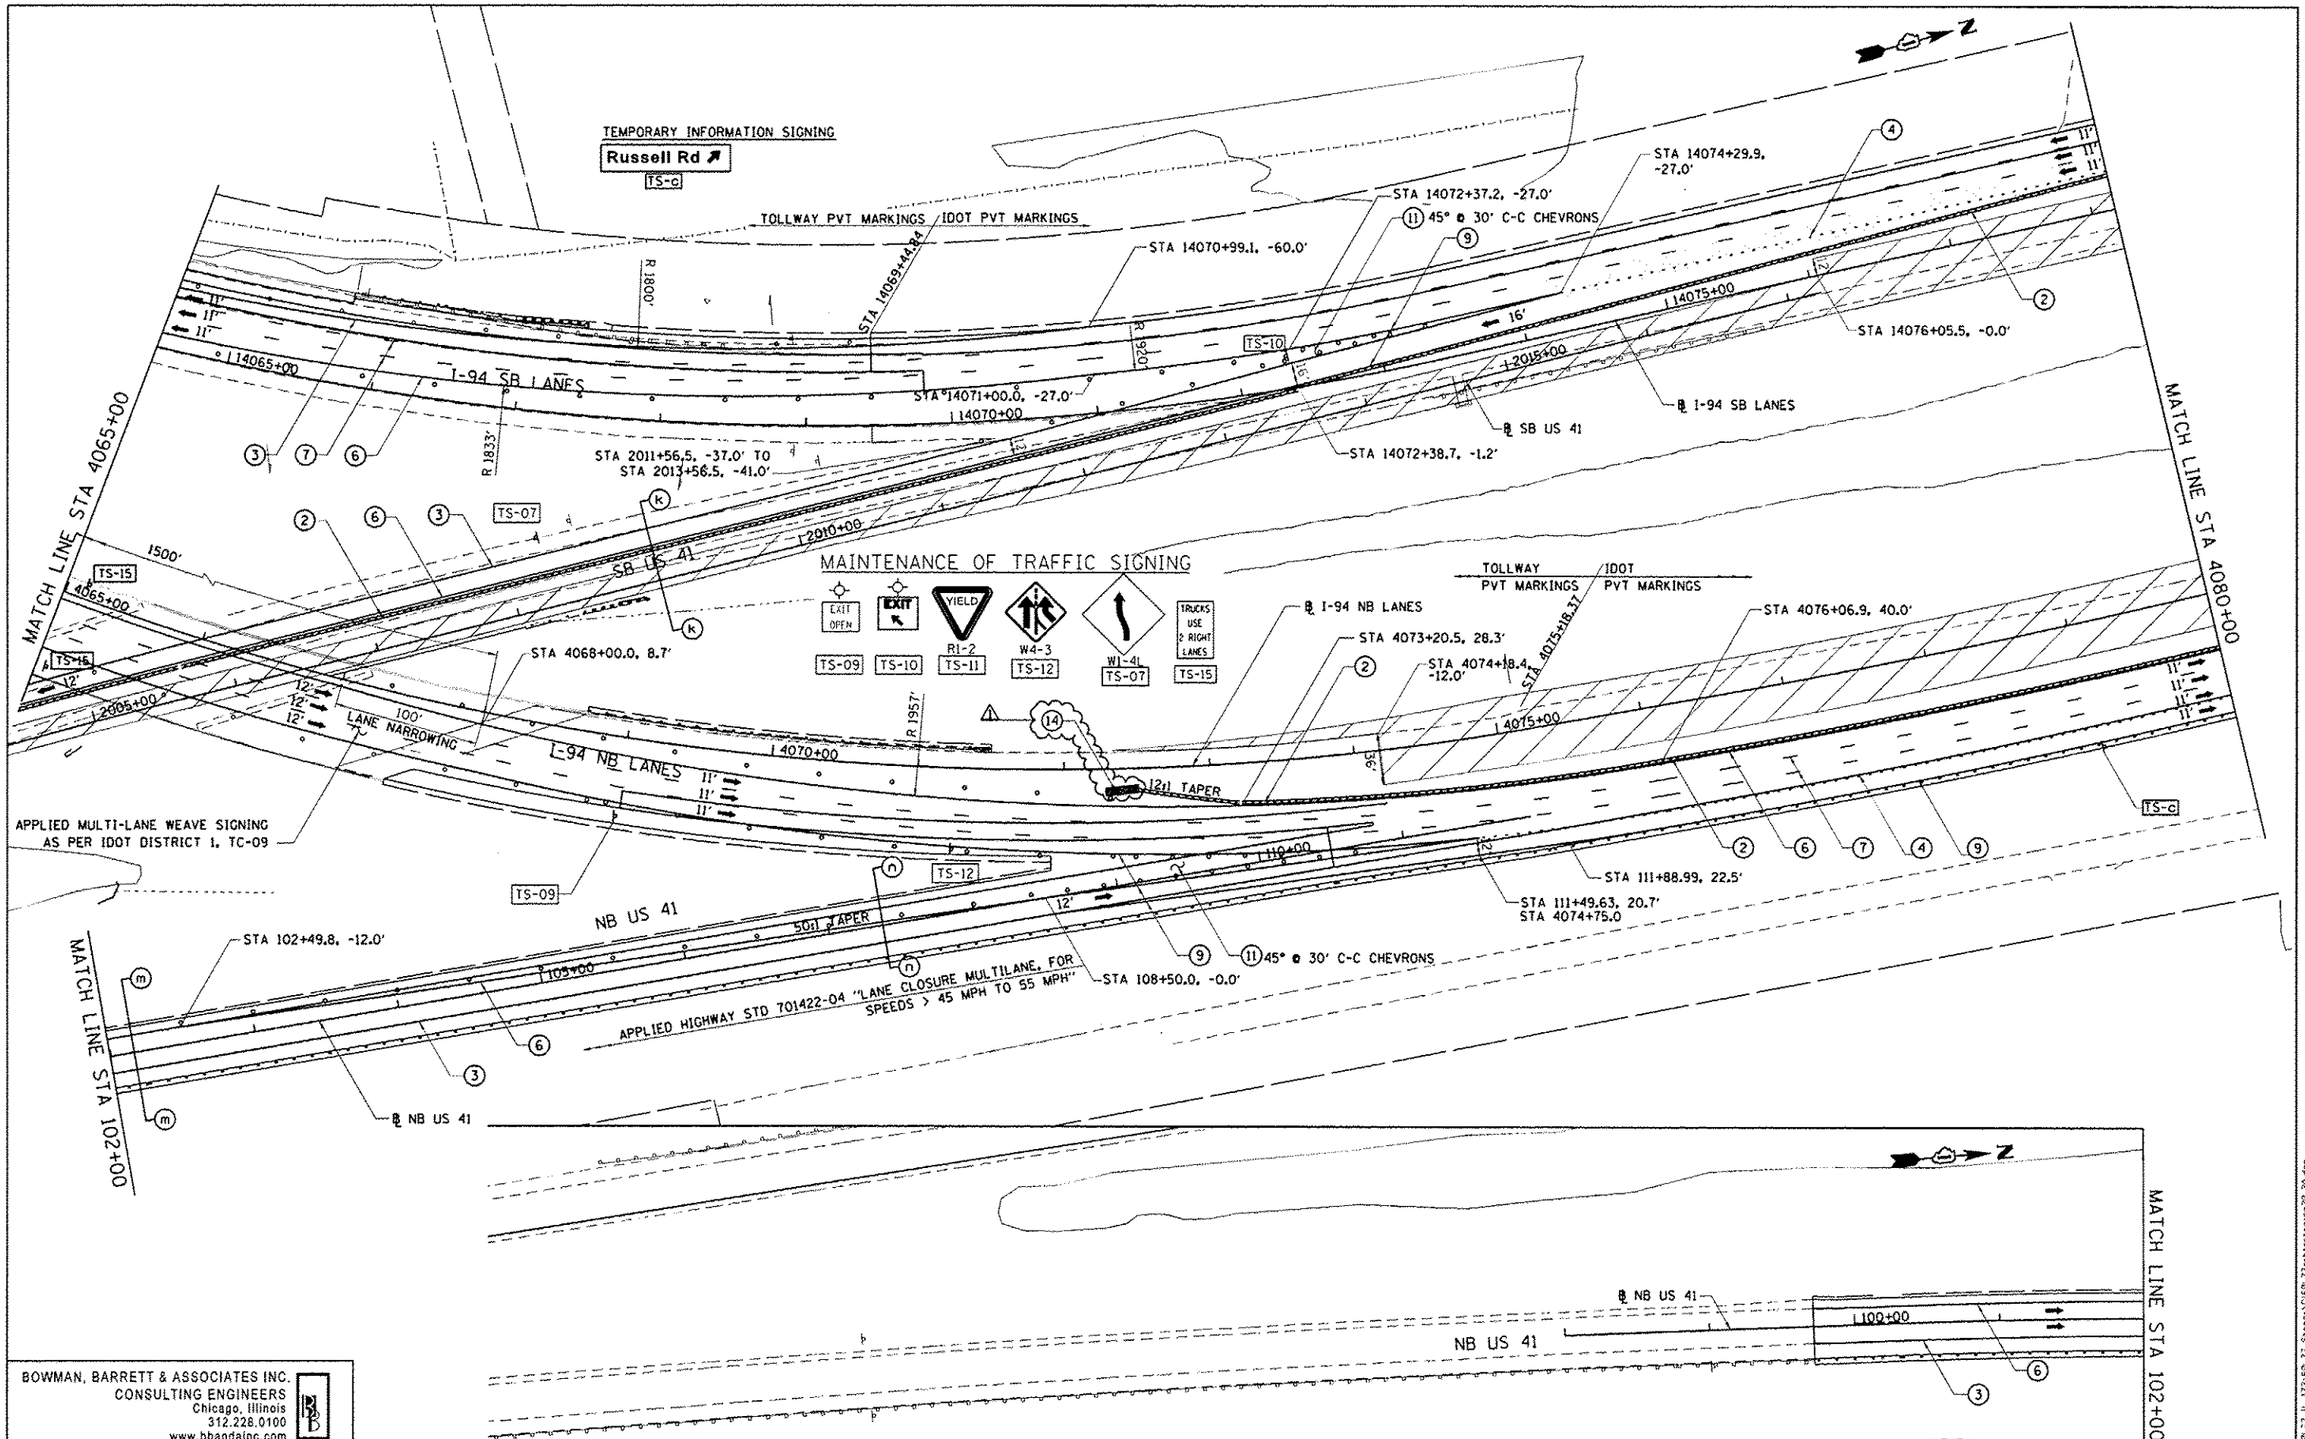

BOWMAN, BARRETT & ASSOCIATES INC.
CONSULTING ENGINEERS
Chicago, Illinois
312.228.0100
www.bbandainc.com

FILE NAME = $FILES$	USER NAME = default	DESIGNED -	REVISED 1 7/17/2012 RA
		DRAWN - RA	REVISED -
	PLOT SCALE = 1:1"=10' V:1"=5'	CHECKED - RGR	REVISED -
	PLOT DATE = 7/11/2012	DATE - 6/28/2012	REVISED -

STATE OF ILLINOIS
DEPARTMENT OF TRANSPORTATION

MOT PLAN NB I-94 AND SB I-94 - STAGE 2A

SCALE: 1"=50' | SHEET NO. 20 OF 33 SHEETS | STA. 4065+00 TO STA. 4080+00

F.A. RTE.	SECTION	COUNTY	TOTAL SHEETS	SHEET NO.
94	49-1-R-1	LAKE	677	128

CONTRACT NO. 60L77

ILLINOIS FED. AID PROJECT