LEGEND

- ←L1 LANE NUMBER AND DIRECTION OF TRAFFIC
- TYPE III BARRICADE
- DRUMS AT 50'C-C WITH BIDIRECTIONAL BURNING LIGHT
- TEMPORARY PAVEMENT
- WORKZONE
- (1) TEMPORARY CONCRETE BARRIER WITH BARRIER WALL MARKERS, TYPE C
- (2) RELOCATE TEMPORARY CONCRETE BARRIER
- (3) PAVEMENT MARKING TAPE, TYPE III 4" WHITE
- (4) PAVEMENT MARKING TAPE, TYPE III 4" WHITE, 2' DASH 6' SKIP
- (5) PAVEMENT MARKING TAPE, TYPE III 4" YELLOW, DOUBLE LINE
- (6) PAVEMENT MARKING TAPE, TYPE III 4" YELLOW
- (7) PAVEMENT MARKING TAPE, TYPE III 5" WHITE, 10' DASH 30' SKIP
- (8) PAVEMENT MARKING TAPE, TYPE III 4" WHITE, 25' DASH 25' SKIP
- (9) PAVEMENT MARKING TAPE, TYPE III 8" WHITE
- (11) PAVEMENT MARKING TAPE, TYPE III 12" WHITE
- (12) PAVEMENT MARKING TAPE, TYPE III 24" WHITE
- (13) IMPACT ATTENUATORS, TEMPORARY (FULLY REDIRECTIVE, NARROW), TEST LEVEL 3
- (14) IMPACT ATTENUATORS, RELOCATE (FULLY REDIRECTIVE, NARROW), TEST LEVEL 3
- (15) IMPACT ATTENUATORS, TEMPORARY (NON-REDIRECTIVE), TEST LEVEL 3
- (16) IMPACT ATTENUATORS, RELOCATE (NON-REDIRECTIVE), TEST LEVEL 3
- (17) IMPACT ATTENUATORS, TEMPORARY (FULLY REDIRECTIVE, WIDE), TEST LEVEL 3
- (18) IMPACT ATTENUATORS, RELOCATE (FULLY REDIRECTIVE), TEST LEVEL 3

MAINTENANCE OF TRAFFIC SIGNING LEGEND

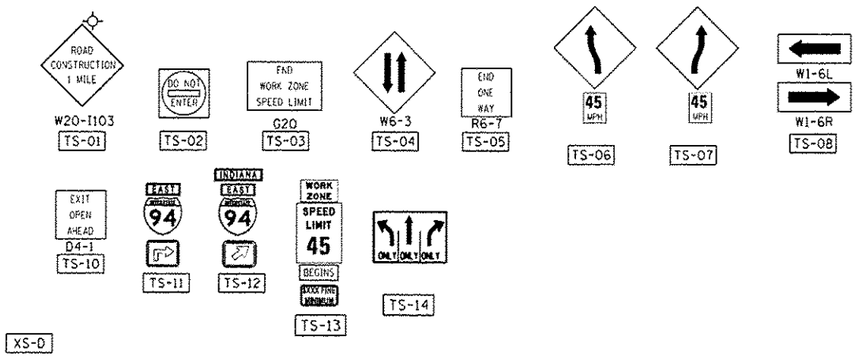

EXISTING SIGNS

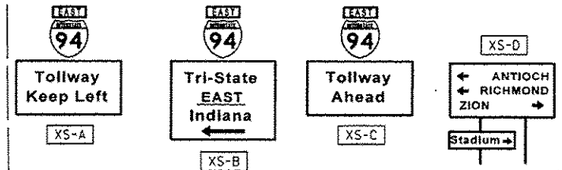

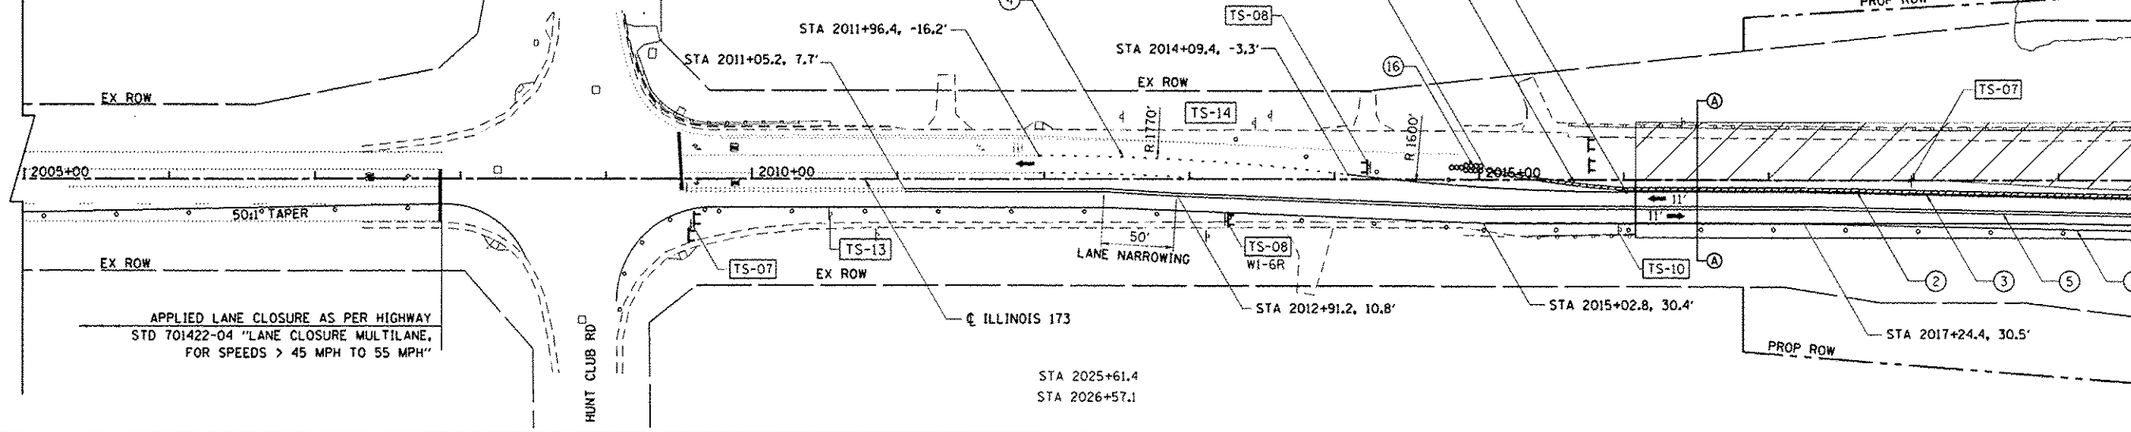

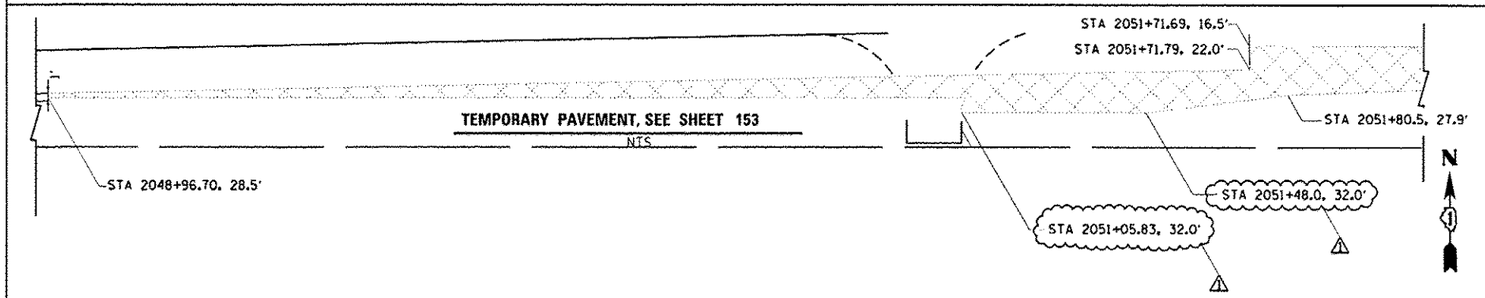

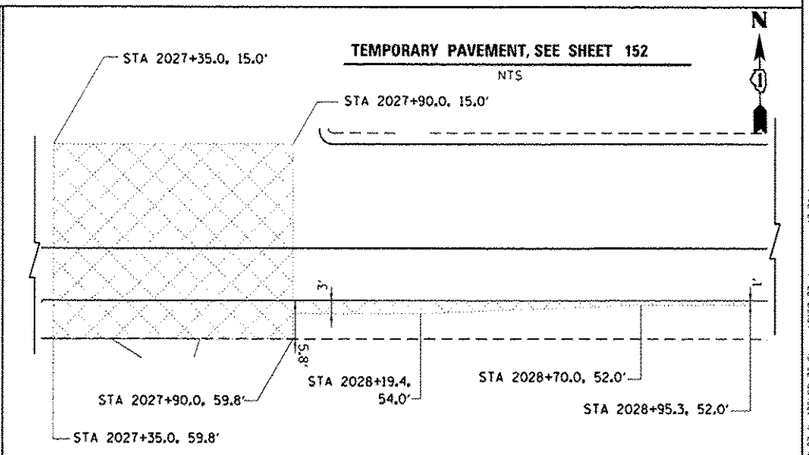

BOWMAN, BARRETT & ASSOCIATES INC.
CONSULTING ENGINEERS
Chicago, Illinois
312.228.0100
www.bbandainc.com

FILE NAME = #FILES#	USER NAME = default	DESIGNED -	REVISED ⚠ 7/17/2012 RA
		DRAWN - RA	REVISED -
	PLOT SCALE = Hal"=10 Val"=5'	CHECKED - RGR	REVISED -
	PLOT DATE = 7/17/2012	DATE - 6/19/2012	REVISED -

STATE OF ILLINOIS
DEPARTMENT OF TRANSPORTATION

MOT PLAN IL RTE 173 – STAGE 2A

SCALE: 1"=50' | SHEET NO. 10 OF 14 SHEETS | STA. 2005+00 TO STA. 2020+00

F.A. RTE.	SECTION	COUNTY	TOTAL SHEETS	SHEET NO.
94	49-1-R-1	LAKE	677	151
		CONTRACT NO. 60L77		
	ILLINOIS FED. AID PROJECT			

S:\1001\05_C4CD-82_77 IL 173\82_77 Sheets\C1582_77-sht-staging-3.2in.dgn