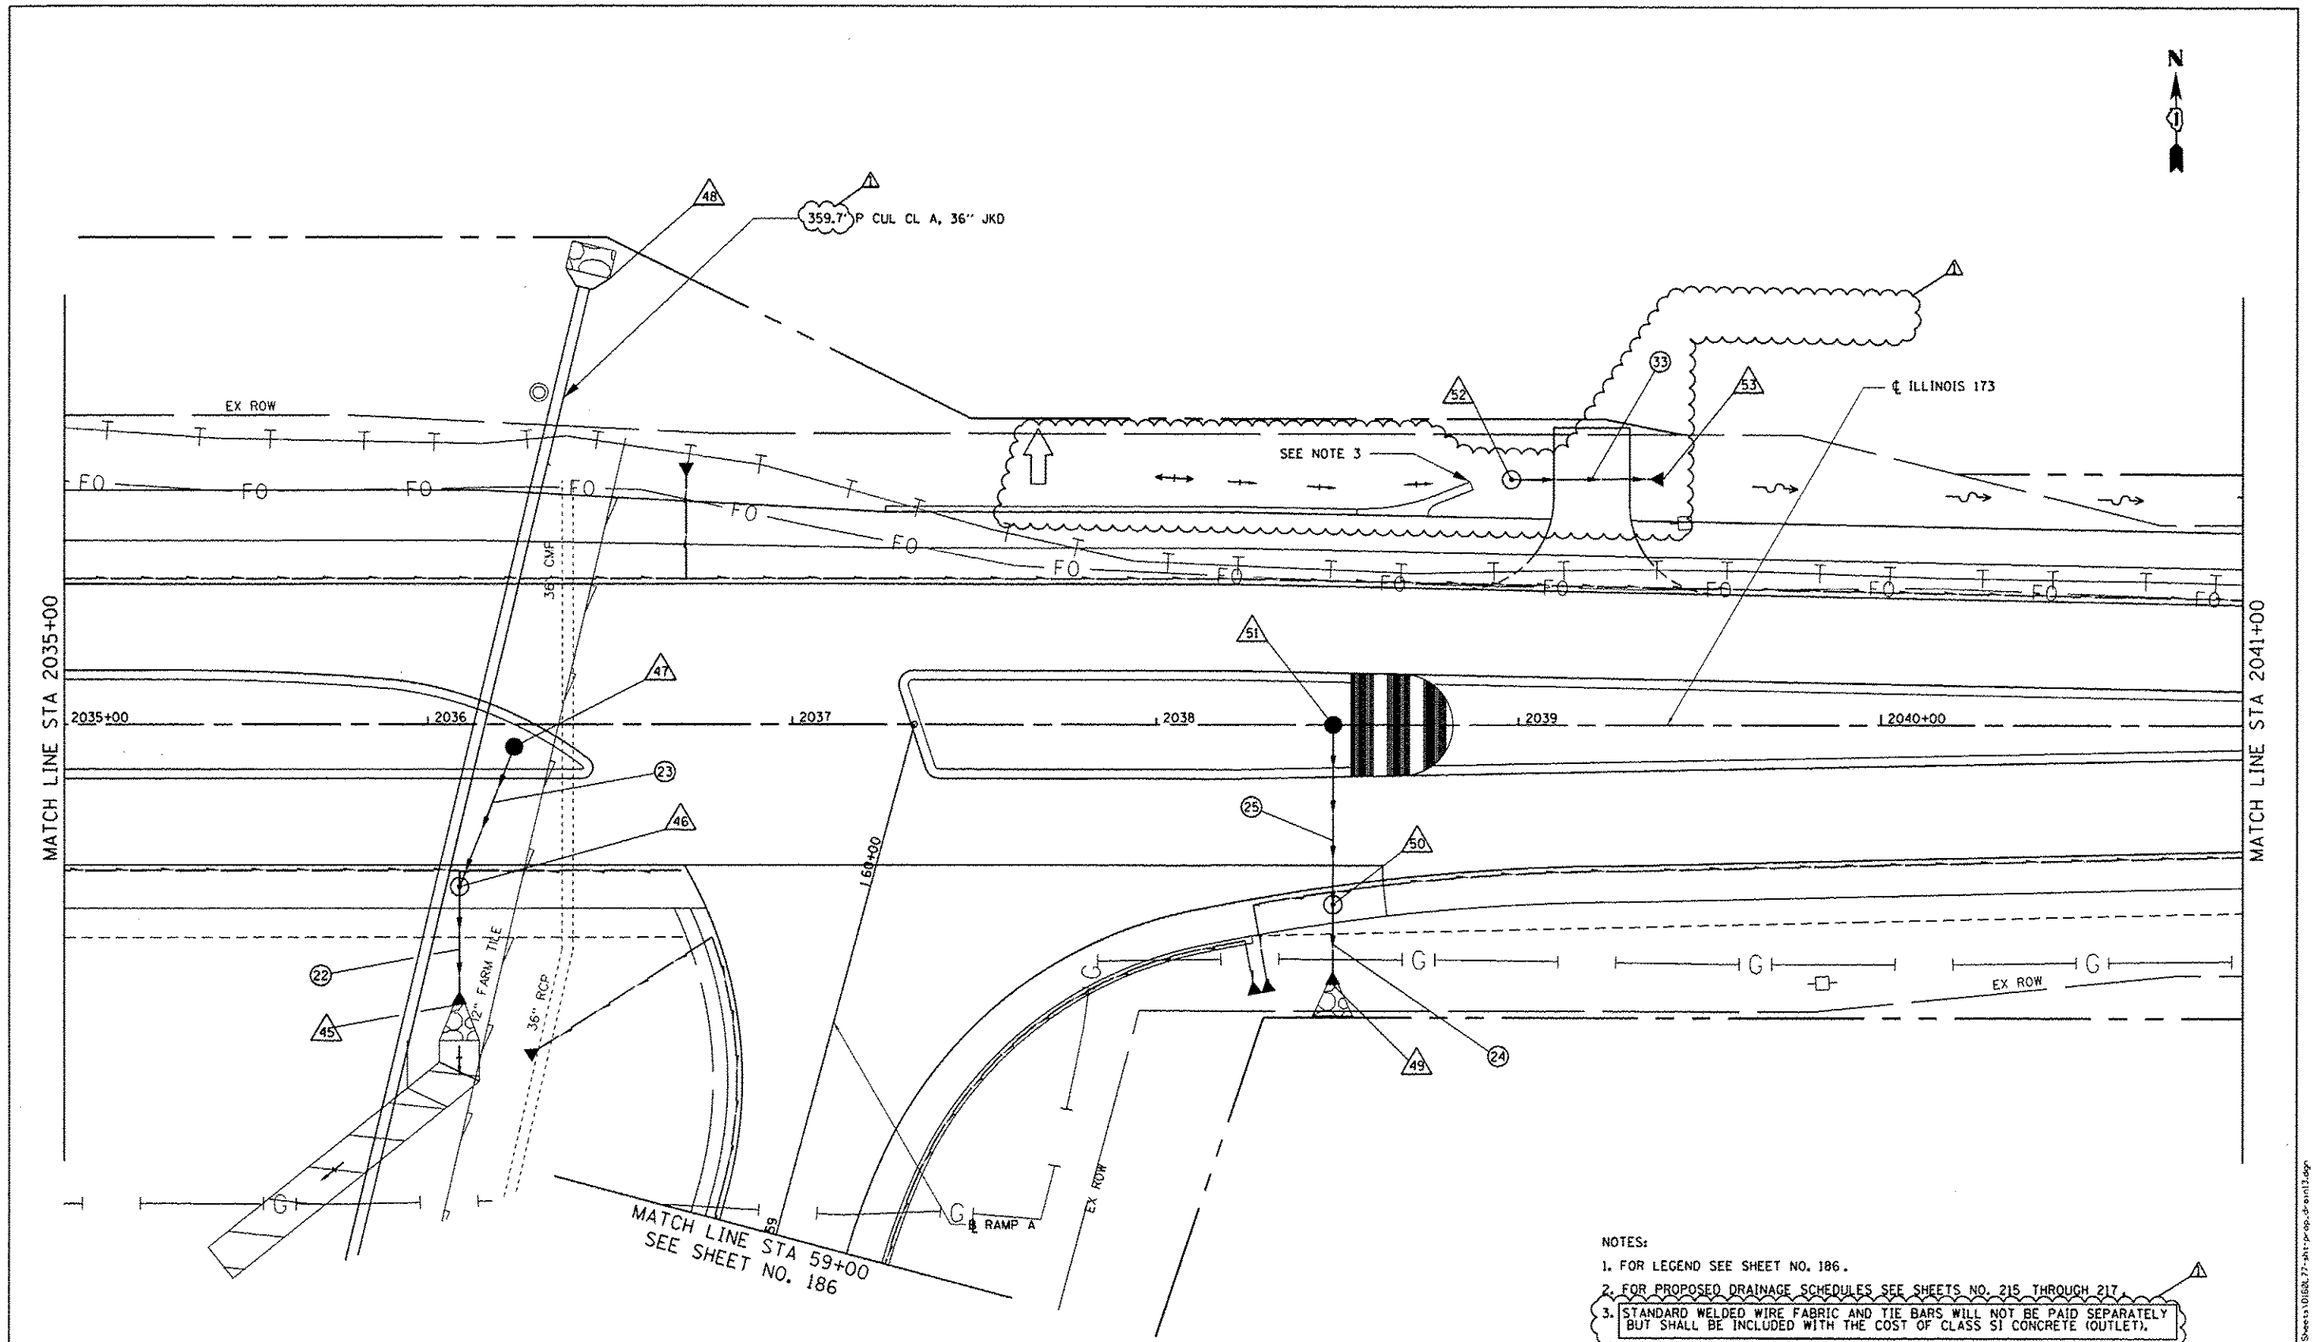

NOTES:

1. FOR LEGEND SEE SHEET NO. 186.
2. FOR PROPOSED DRAINAGE SCHEDULES SEE SHEETS NO. 215 THROUGH 217.
3. STANDARD WELDED WIRE FABRIC AND TIE BARS WILL NOT BE PAID SEPARATELY BUT SHALL BE INCLUDED WITH THE COST OF CLASS SI CONCRETE (OUTLET).

BOWMAN, BARRETT & ASSOCIATES INC.
CONSULTING ENGINEERS
Chicago, Illinois
312.228.0100
www.bbandainc.com

FILE NAME = $FILES$	USER NAME = default	DESIGNED - JAM	REVISED 07/17/2012
		DRAWN - JAM	REVISED -
	PLOT SCALE = H:1"=10' V:1"=5'	CHECKED - RGR	REVISED -
	PLOT DATE = 7/17/2012	DATE - 6/19/2012	REVISED -

STATE OF ILLINOIS
DEPARTMENT OF TRANSPORTATION

PROPOSED DRAINAGE PLAN
IL RTE 173

SCALE: 1"=20' | SHEET NO. 13 OF 15 SHEETS | STA. 2035+00 TO STA. 2041+00

F.A. RTE.	SECTION	COUNTY	TOTAL SHEETS	SHEET NO.
94	49-1-R-1	LAKE	677	198
		CONTRACT NO. 60L77		
		ILLINOIS FED. AID PROJECT		

S:\IDOT\95_CADD\60L77 IL 173\60L77 Sheets\D160L77-sht-prop-drn13.dgn