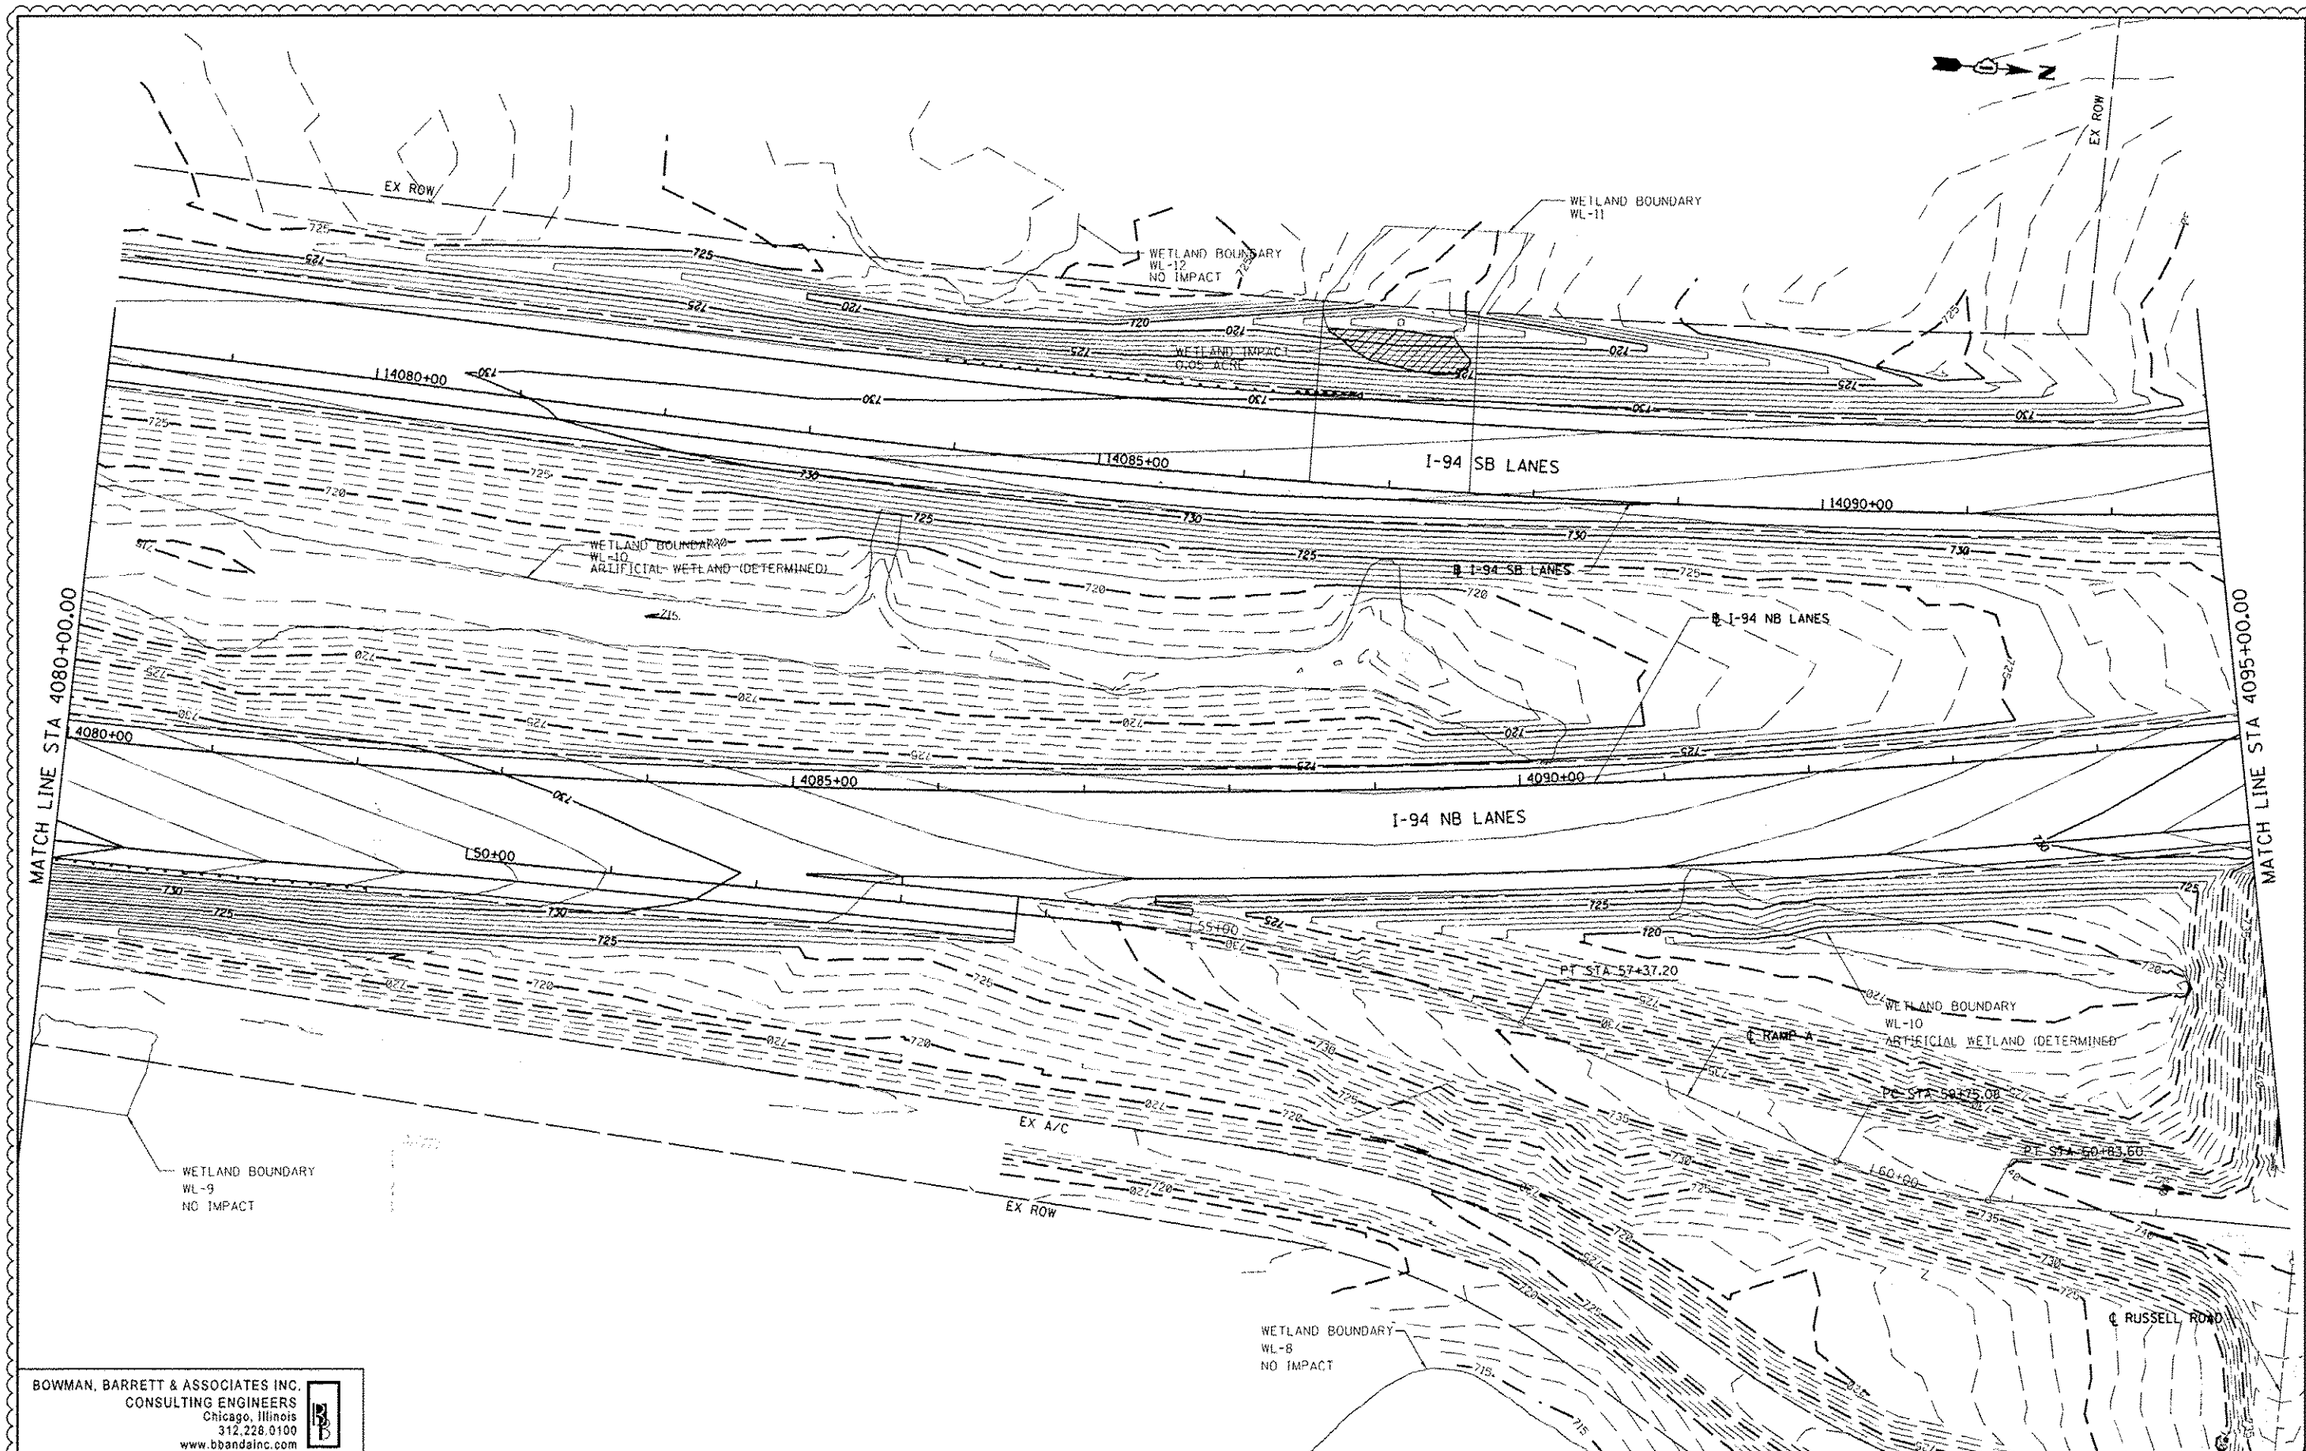

BOWMAN, BARRETT & ASSOCIATES INC.
CONSULTING ENGINEERS
Chicago, Illinois
312.228.0100
www.bbandainc.com

FILE NAME = $FILES$	USER NAME = default	DESIGNED - PTG	REVISED △1 - 7/17/12 RGR	STATE OF ILLINOIS DEPARTMENT OF TRANSPORTATION	PROPOSED GRADING PLANS	F.A. RTE.	SECTION	COUNTY	TOTAL SHEETS	SHEET NO.
		DRAWN - PTG	REVISED -			94	49-1-R-1	LAKE	677	328
	PLOT SCALE = H:1"=10' V:1"=5'	CHECKED - RGR	REVISED -			CONTRACT NO. 60L77				
	PLOT DATE = 7/17/2012	DATE - 6/19/2012	REVISED -		SCALE: 1"=50' SHEET NO. 9 OF 15 SHEETS STA. 4080+00 TO STA. 4095+00	ILLINOIS FED. AID PROJECT				