NOTES:

1. SIGNAL HEAD SHALL BE BAGGED AND DE-ENERGIZED PRIOR TO ACTIVATION OF THIS STAGE.
2. SIGNAL HEAD SHALL BE ROTATED TO FACE WESTBOUND TRAFFIC DURING THIS STAGE.
3. TEMPORARY SIGN AND MOUNTING IS INCIDENTAL TO THE COST OF TEMPORARY SIGNAL INSTALLATION.
4. RELOCATE LIGHT DETECTOR AND CONFIRMATION BEACON FROM WESTBOUND APPROACH AT STAGE TRANSITION FROM STAGE 1C. THIS WORK IS INCLUDED IN THE COST OF TEMPORARY TRAFFIC SIGNAL INSTALLATION.

REMOVAL NOTES

THE FOLLOWING ITEMS SHALL BE REMOVED BY THE CONTRACTOR AND SHALL REMAIN THE PROPERTY OF THE AGENCY LISTED BELOW. THE CONTRACTOR SHALL SAFELY STORE AND ARRANGE FOR PICK UP OF ALL EQUIPMENT TO BE RETURNED TO THE LISTED AGENCY AS PER THE TRAFFIC SIGNAL SPECIFICATIONS

AGENCY: ILLINOIS DEPARTMENT OF TRANSPORTATION

4 EACH VIDEO DETECTION CAMERAS
1 EACH VIDEO CAMERA CARD

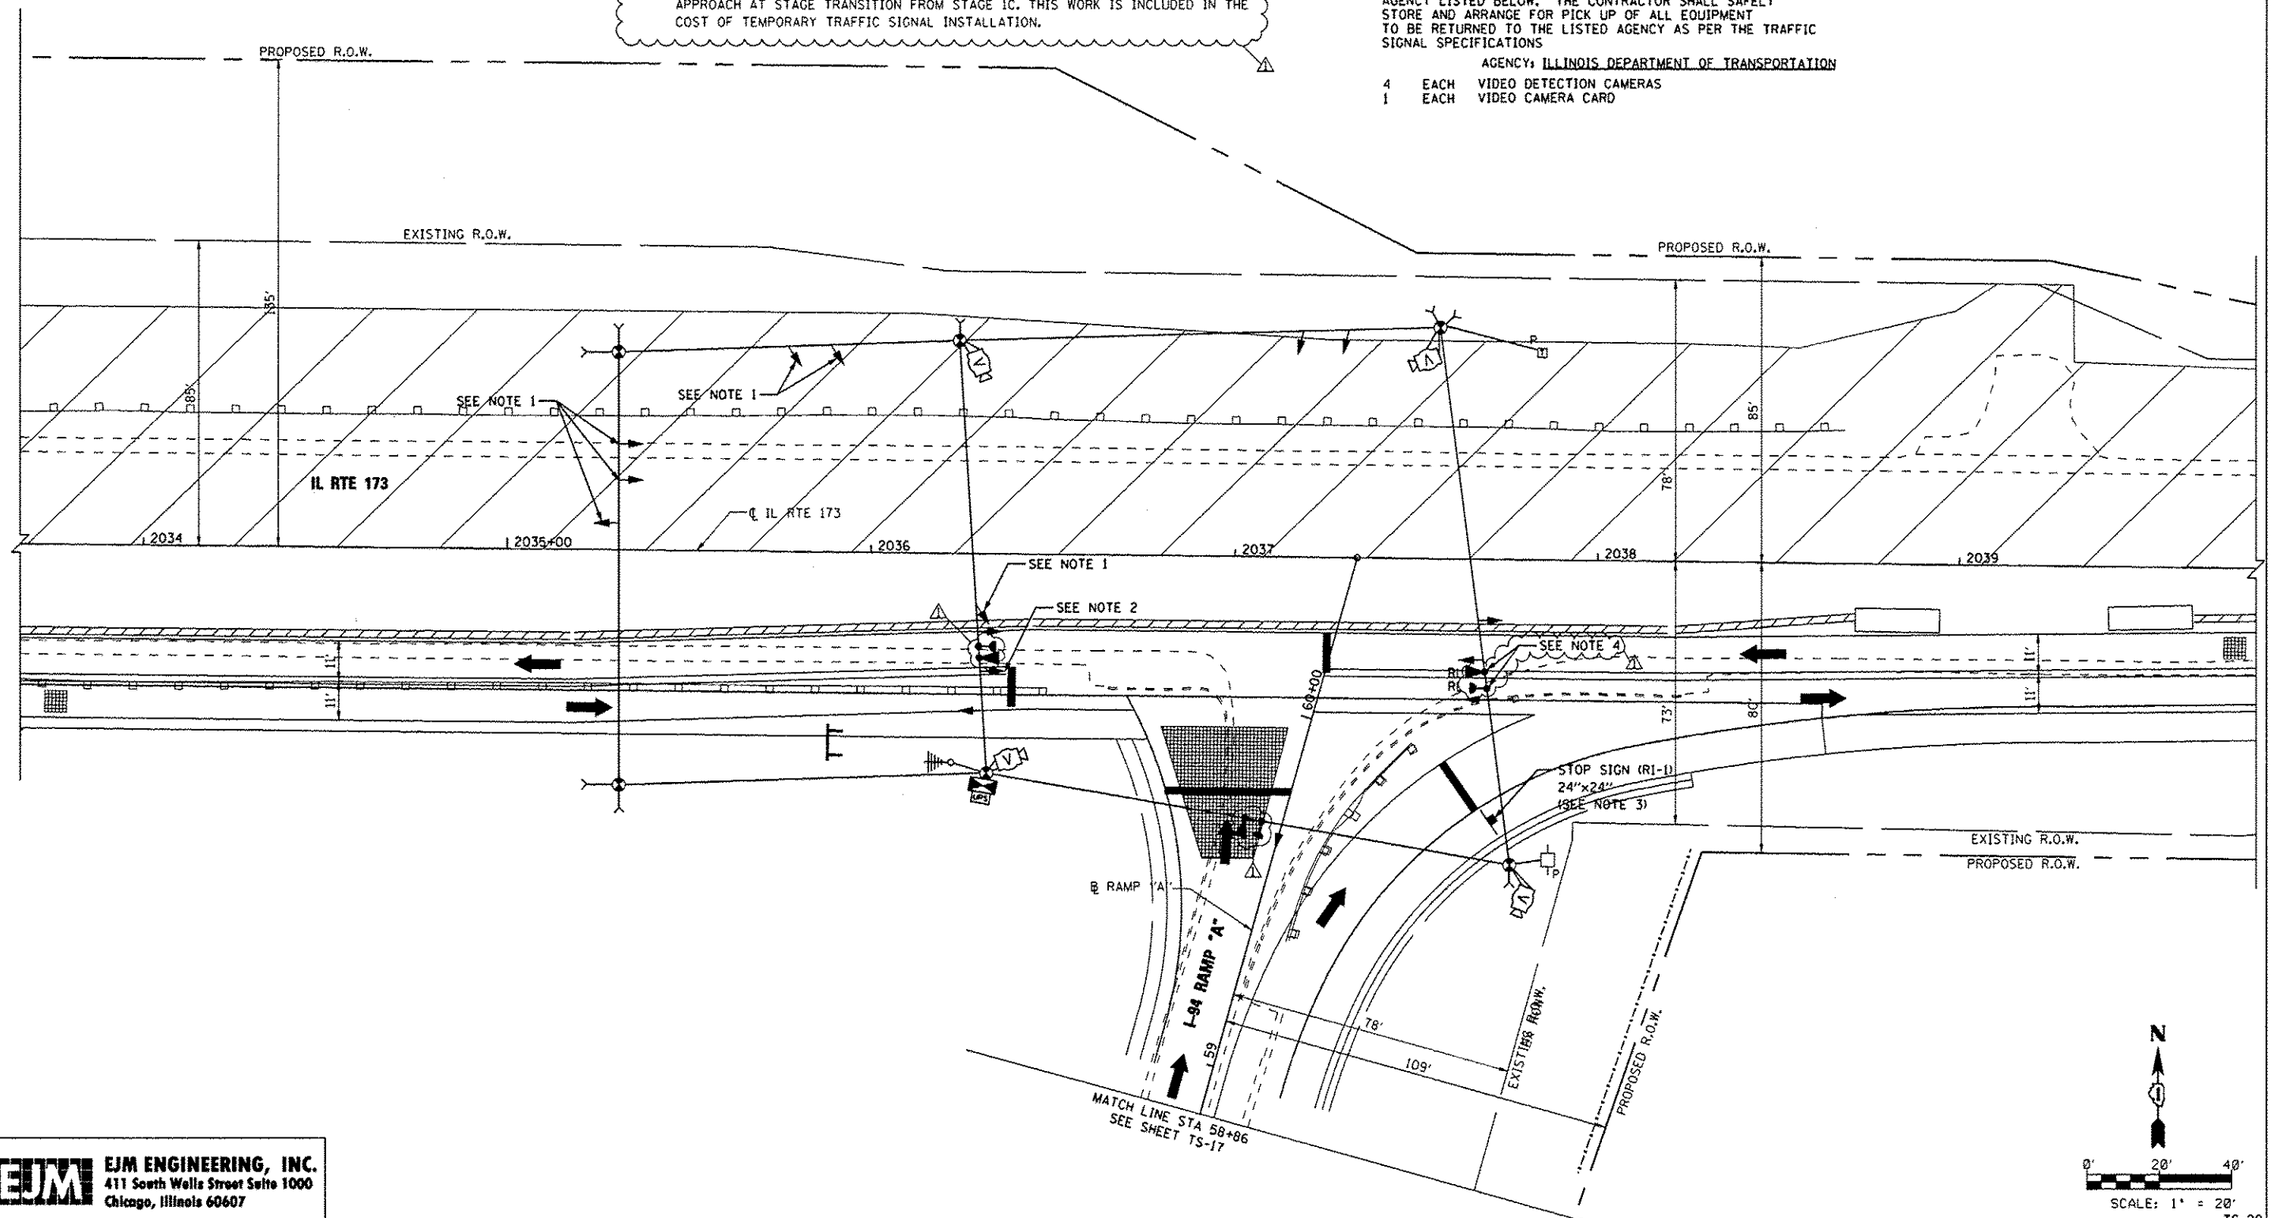

EJM ENGINEERING, INC.
411 South Wells Street Suite 1000
Chicago, Illinois 60607

TS-20

FILE NAME =	USER NAME = grai	DESIGNED - GR	REVISED 1 - 7/17/12 BKS	STATE OF ILLINOIS DEPARTMENT OF TRANSPORTATION	TEMPORARY TRAFFIC SIGNAL INSTALLATION IL RTE 173 AT I-94 RAMP "A" - STAGE 2A	F.A.I. RTE.	SECTION	COUNTY	TOTAL SHEETS / SHEET NO.
		DRAWN - GR	REVISED -			94	49-1-R-1	LAKE	677 / 351
	PLOT SCALE = 40.0000 ' / IN.	CHECKED - BKS	REVISED -					CONTRACT NO. 60L77	
	PLOT DATE = 7/16/2012	DATE - 06/19/2012	REVISED -		SCALE: 1" = 20' / SHEET NO. 1 OF 2 SHEETS / STA. 2033+67 TO STA. 2039+83			ILLINOIS FED. AID PROJECT	